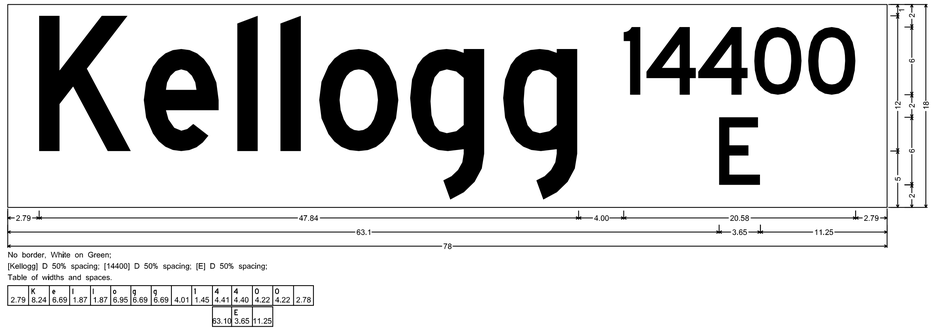

No border, White on Green;
[Kellogg] D 50% spacing; [14400] D 50% spacing; [E] D 50% spacing;
Table of widths and spacings.

	K	e	l	l	o	g	g	1	4	4	0	0	
2.79	8.24	6.69	1.87	1.87	6.95	6.69	6.69	4.01	1.45	4.41	4.40	4.22	2.78
									E				
									63.10	3.65	11.25		

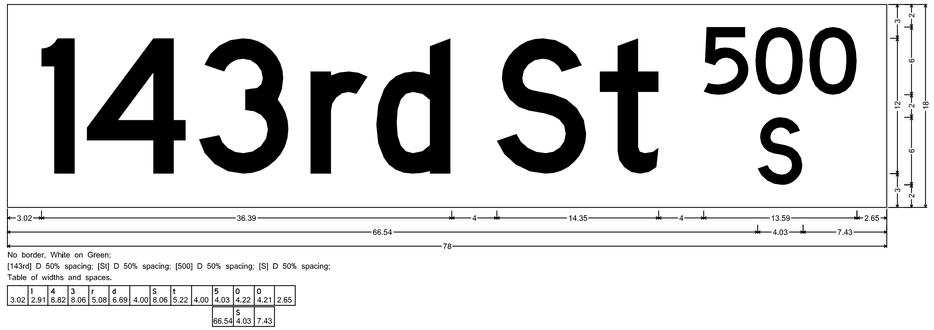

No border, White on Green;
[143rd] D 50% spacing; [St] D 50% spacing; [500] D 50% spacing; [S] D 50% spacing;
Table of widths and spacings.

	1	4	3	r	d		S	t		5	0	0	
3.02	2.91	8.82	8.06	5.08	6.69	4.00	8.06	5.22	4.00	4.03	4.22	4.21	2.65
										S			
										66.54	4.03	7.43	

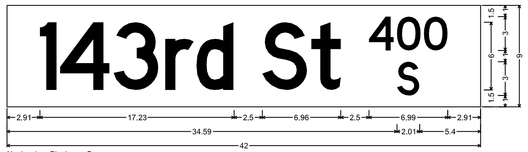

No border, Black on Green;
[143rd] White D 30% spacing; [St] White D 30% spacing; [400] White D 50% spacing; [S] White D 50% spacing;
Table of widths and spacings.

	1	4	3	r	d		S	t		4	0	0	
2.91	1.46	4.41	4.03	2.54	3.34	2.50	4.03	2.61	2.50	2.21	2.11	2.11	2.91
										S			
										34.59	2.01	5.40	

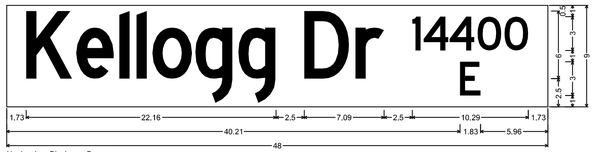

No border, Black on Green;
[Kellogg] White D 30% spacing; [Dr] White D 30% spacing; [14400] White D 50% spacing; [E] White D 50% spacing;
Table of widths and spacings.

	K	e	l	l	o	g	g	D	r		1	4	0	0	
1.73	4.13	3.34	0.94	0.93	3.48	3.35	3.34	2.50	4.03	2.54	2.50	0.73	2.20	2.11	1.73
												E			
												40.21	1.83	5.96	

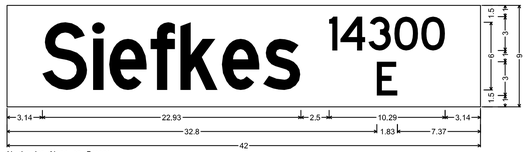

No border, None on Green;
[Siefkes] White D 30% spacing; [14300] White D 50% spacing; [E] White D 50% spacing;
Table of widths and spacings.

	S	i	e	f	k	e	s		1	4	3	0	0	
3.14	4.03	0.94	3.34	2.18	3.35	3.35	3.34	2.50	0.73	4.20	2.01	2.11	2.11	3.14
										E				
										32.80	1.83	7.37		

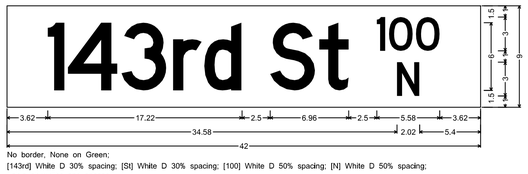

No border, None on Green;
[143rd] White D 30% spacing; [St] White D 30% spacing; [100] White D 50% spacing; [N] White D 50% spacing;
Table of widths and spacings.

	1	4	3	r	d		S	t		1	0	0	
3.62	1.45	4.40	4.03	2.54	3.34	2.50	4.03	2.61	2.50	0.73	2.11	2.11	3.62
										N			
										34.58	2.02	5.40	

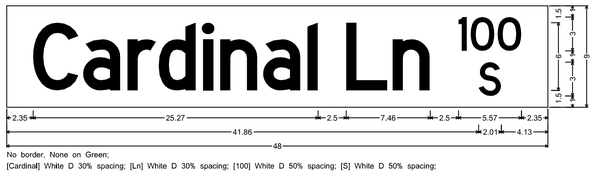

No border, None on Green;
[Cardinal] White D 30% spacing; [Ln] White D 30% spacing; [100] White D 50% spacing; [S] White D 50% spacing;
Table of widths and spacings.

	C	a	r	d	i	n	a	l		L	n		1	0	0	
2.35	4.03	3.35	2.55	3.35	0.94	3.34	3.34	0.94	2.50	3.65	3.35	2.50	0.72	2.11	2.10	2.35
													S			
													41.86	2.01	4.13	

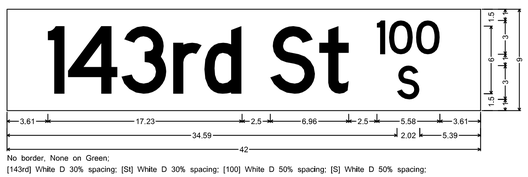

No border, None on Green;
[143rd] White D 30% spacing; [St] White D 30% spacing; [100] White D 50% spacing; [S] White D 50% spacing;
Table of widths and spacings.

	1	4	3	r	d		S	t		1	0	0	
3.62	1.45	4.41	4.04	2.54	3.35	2.50	4.03	2.61	2.50	0.73	2.11	2.11	3.61
										S			
										34.58	2.02	5.39	

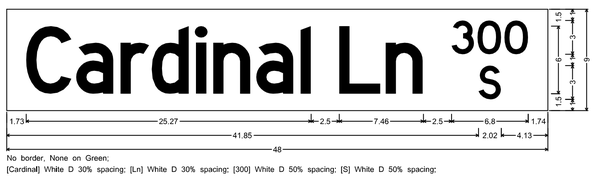

No border, None on Green;
[Cardinal] White D 30% spacing; [Ln] White D 30% spacing; [300] White D 50% spacing; [S] White D 50% spacing;
Table of widths and spacings.

	C	a	r	d	i	n	a	l		L	n		3	0	0	
1.73	4.03	3.34	2.54	3.34	0.93	3.35	3.35	0.93	2.50	3.66	3.34	2.50	2.02	2.11	2.11	1.74
													S			
													41.85	2.02	4.13	

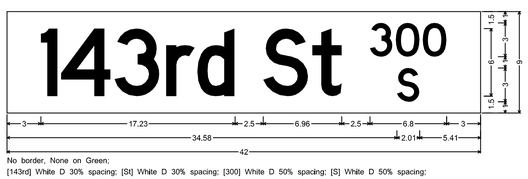

No border, None on Green;
[143rd] White D 30% spacing; [St] White D 30% spacing; [300] White D 50% spacing; [S] White D 50% spacing;
Table of widths and spacings.

	1	4	3	r	d		S	t		3	0	0	
3.00	1.45	4.41	4.04	2.54	3.35	2.50	4.03	2.61	2.50	2.01	2.10	2.11	3.01
										S			
										34.58	2.01	5.41	

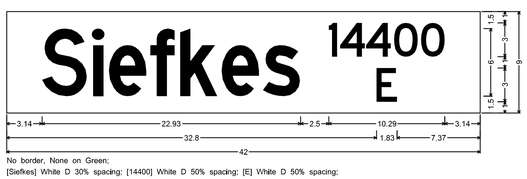

No border, None on Green;
[Siefkes] White D 30% spacing; [14400] White D 50% spacing; [E] White D 50% spacing;
Table of widths and spacings.

	S	i	e	f	k	e	s		1	4	0	0	
3.14	4.03	0.94	3.34	2.18	3.35	3.35	3.34	2.50	0.73	4.20	2.11	2.11	3.14
										E			
										32.80	1.83	7.37	

TranSystems
245 NORTH WACO
SUITE 222
WICHITA, KANSAS 67202
PHONE: 316-303-3000
FAX: 316-462-8629

CONSULTANTS:

143RD STREET IMPROVEMENTS
WICHITA, KANSAS
CITY OF WICHITA

REVISIONS:

MARK	DATE	DESCRIPTION

PROJ NO:	87 N-0614-01
SCALE:	1" = 1'
DATE:	5/26/2017
DESIGNED BY:	TAU
DRAWN BY:	DAN
CHECKED BY:	MDB

SHEET TITLE:

SIGN FACE DETAILS

SHEET NO.
151

SHEET 151 OF 236

taummel
5/26/2017 - 11:18:58 AM <c:\transystems\ow_local\transyscorp.pw1\taummel\d0228400C-SIGN-M01-501.dgn

IF THIS DRAWING IS LESS THAN 22" X 36" IT IS A REDUCED SIZE DRAWING