

PROJECT NO.	SHEET NO.	TOTAL SHEETS
472-83256	29	54

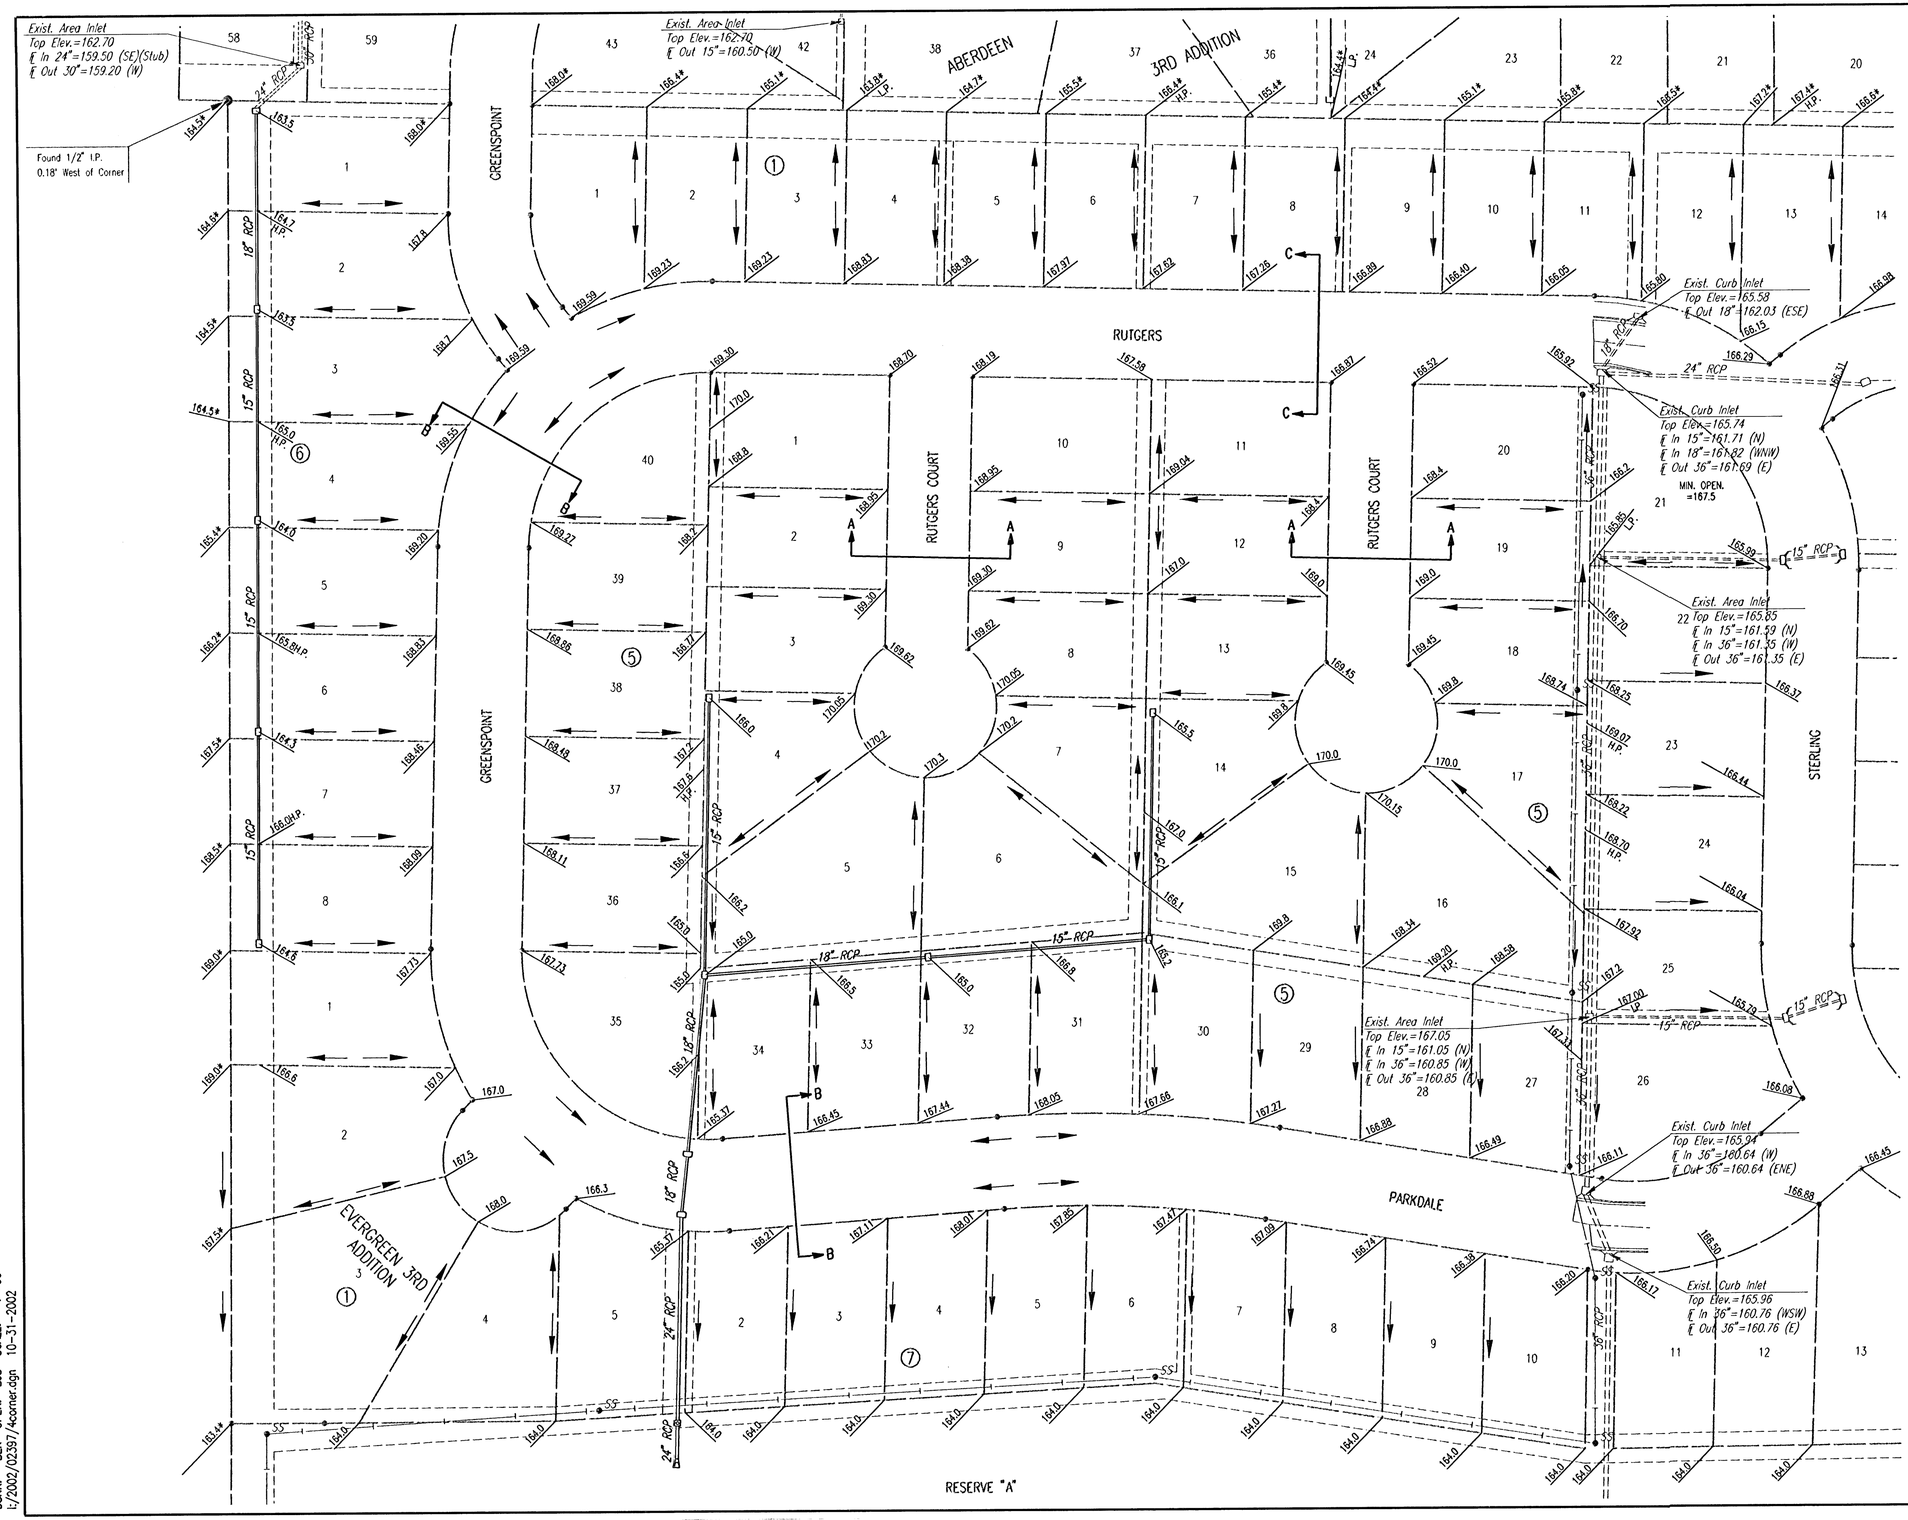

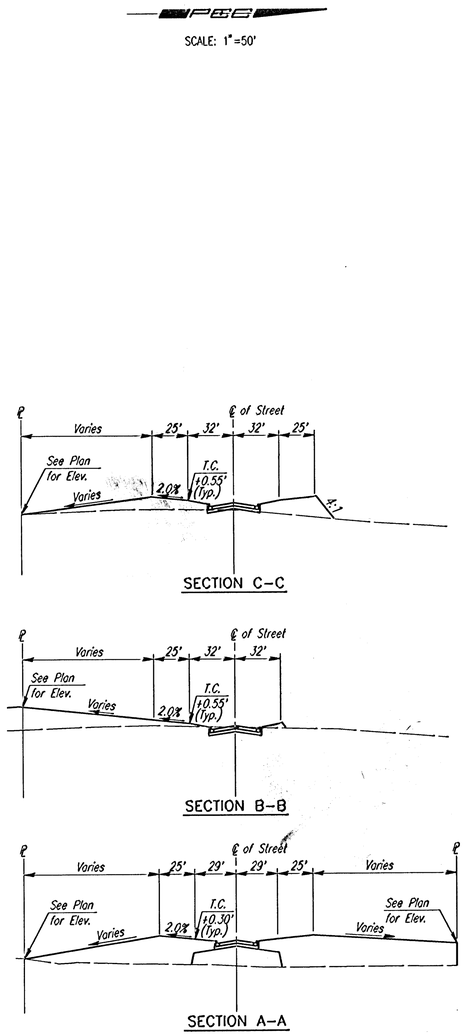

TYPICAL SECTION FOR LOT GRADING

See Cross-Sections for Detailed Information

EVERGREEN-PHASE 4
CITY OF WICHITA, KANSAS

FOUR CORNER LOT GRADING PLAN

Professional Engineering Consultants, P.A.
303 S. TOPEKA • WICHITA, KANSAS 67202
316-262-2691 • FAX 316-262-3003

Designed by	BER	Checked by	
Drawn by	BJS	Date AUGUST, 2000	Job No. 02397

DSNR: BER OPER: BJS SCALE: 1"=50"
I:/2002/02397/4corner.dgn 10-31-2002