BENCHMARKS:

BM #1: Disc on Top of Curb between Lot 8 and Lot 9, Block B on West Side of Cimarron, Edge Water Addition
Elev. = 1335.14 NGVD29

BM #2: "□" on Top of Curb East Side of Ridge Port at End of Curb, North Corner of Lot 30, Block B; Edge Water Addition
Elev. = 1338.17 NGVD29

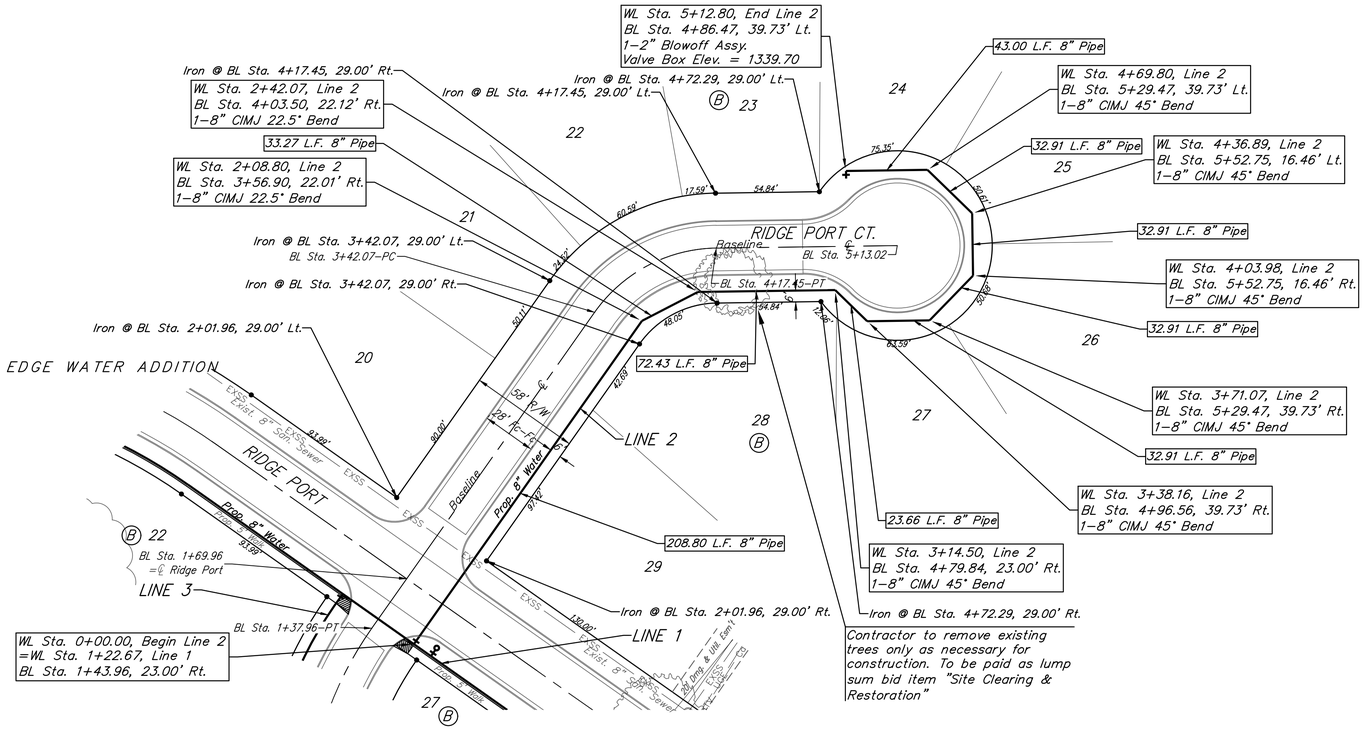

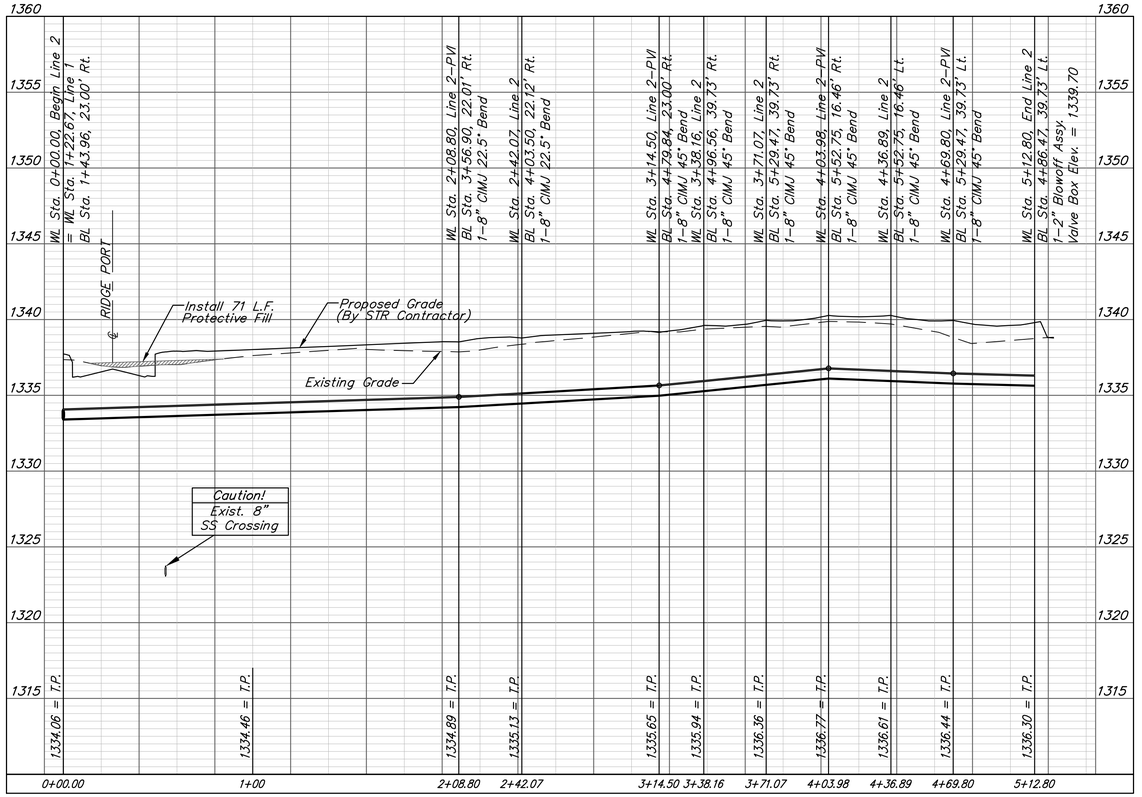

Baughman

Edge Water Addition Phase 6A

LINE 2

Water Distribution System

Baughman Company, P.A. 315 Ellis St. Wichita, KS 67211 P 316-262-7271 F 316-262-0149
ENGINEERING | SURVEYING | PLANNING | LANDSCAPE ARCHITECTURE

PROJECT NUMBER	DESIGN	DRAWN
448-90381	AEG	DJL
REVISIONS:	APPROVED	DATE
		5/17
	SCALE	
	Noted	
	SHEET	
	5 OF 15	

E:\Projects\Edgewater Addition\Phase 6A\Engineering\Phase 1\WTR 17-02-E671\Wtr Plans.dwg