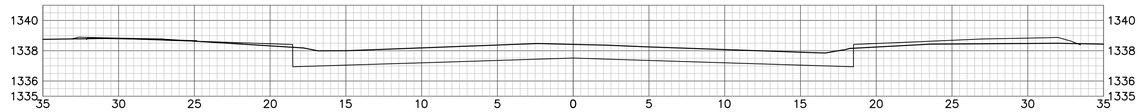

6+92.01

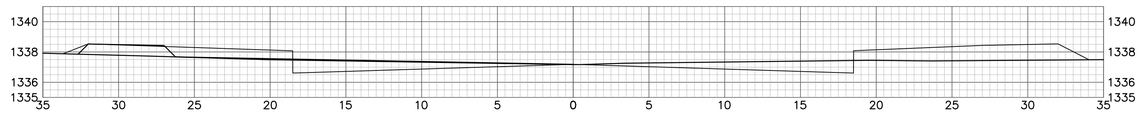

7+50

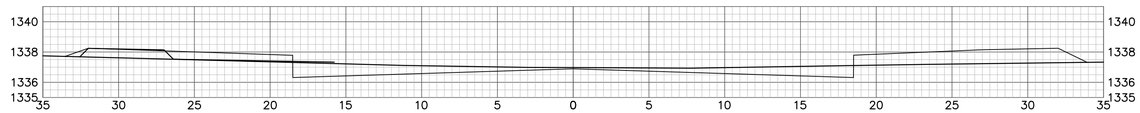

8+00

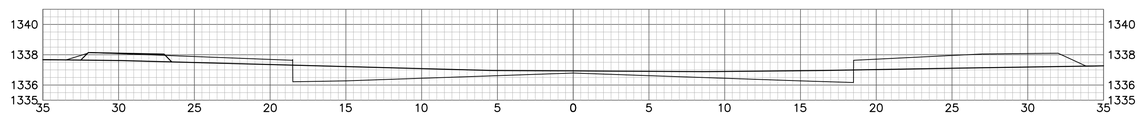

8+17.01

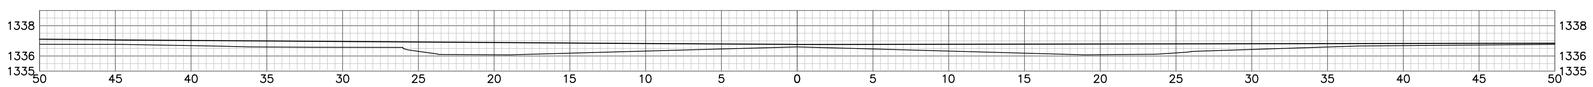

8+51.01

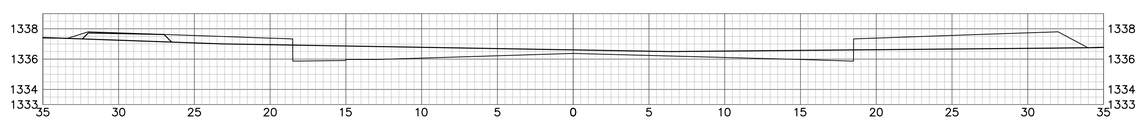

8+85.01

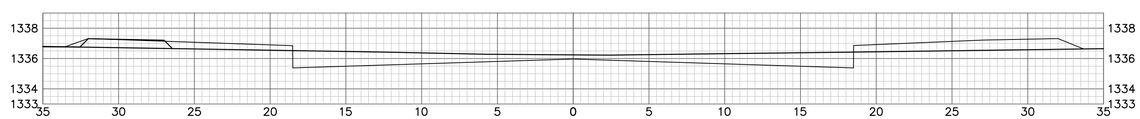

9+50

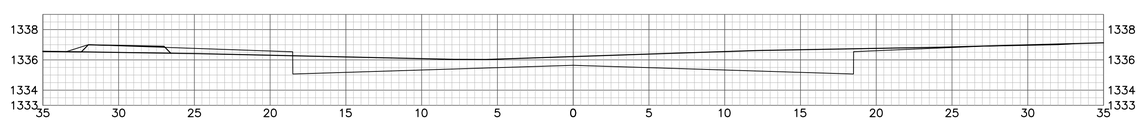

10+00

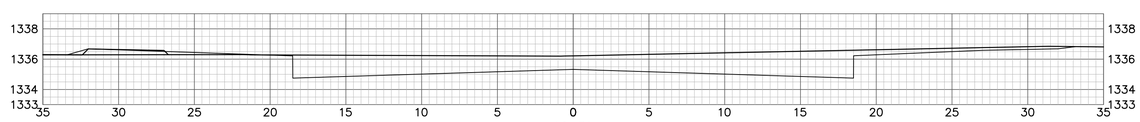

10+50

RIDGE PORT

Baughman

Baughman Company , P.A. 315 Ellis St. Wichita, KS 67211 P 316-262-7271 F 316-262-0149
ENGINEERING | SURVEYING | PLANNING | LANDSCAPE ARCHITECTURE

PROJECT NUMBER
472-84708

E:\Projects\Brookfield Addition_ 16-04-P190\\Engineering\Phase 1\STR_16-08-E544\STR PLANS.dwg