
FHWA REGION NO.	STATE	PROJECT NUMBER	FISCAL YEAR	SHEET NUMBER	TOTAL SHEETS
7	KANSAS	87N-0191-01	2002	28	92

BY	DATE
REFERENCES NOTED	
REFERENCES CHECKED	

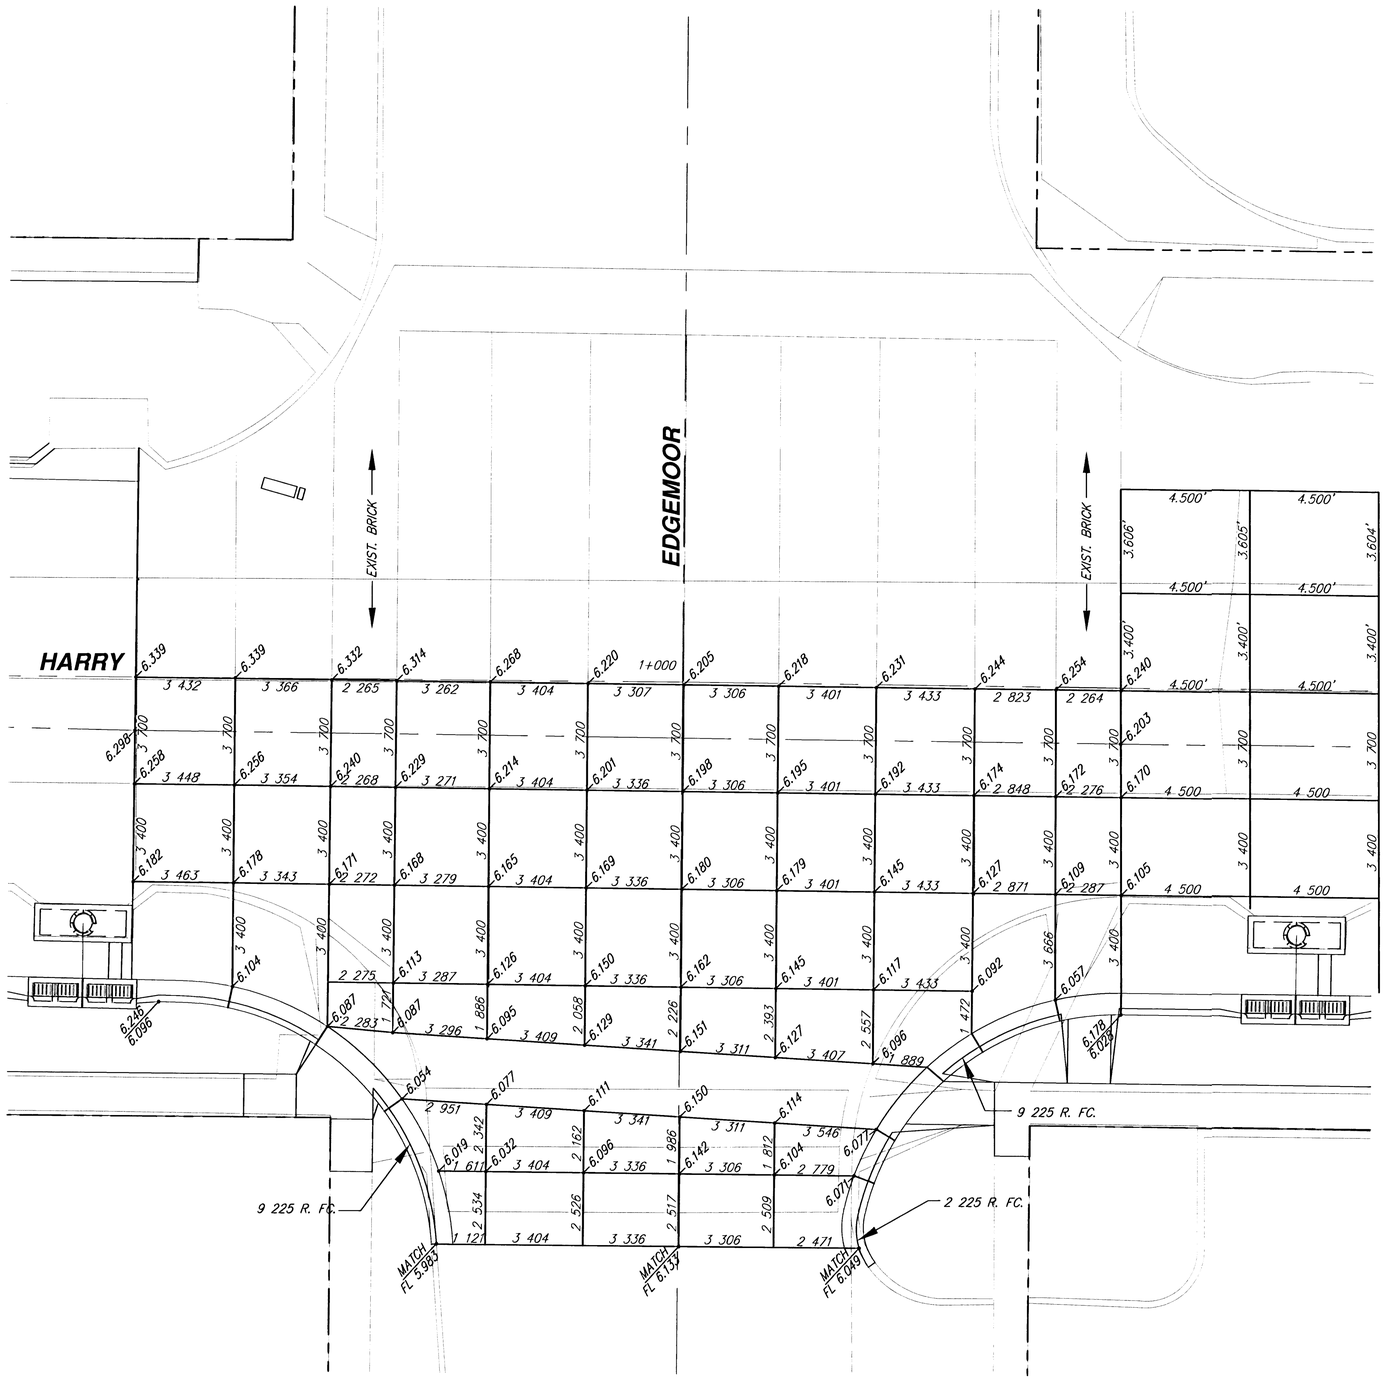

SCALE

2.5 0 2.5 5

PLAN: Lat. & Long. (meters)

HARRY STREET IMPROVEMENTS
OLIVER TO WOODLAWN
INTERSECTION JOINT PLANS

Ruggles & Bohm, P.A.
Engineering, Surveying, Land Planning
924 North Main
Wichita, Kansas 67203
www.rbkansas.com
(316) 264-8008
(316) 264-4621 fax
E-mail: info@rbkansas.com

DESIGN	DRAWN	REVIEW	UTILITY	DATE
MWS	TEB			Feb. 3, 2003

RB JOB 13241

SHEET 28 OF 92

DRAWING FILE	PROJECT NUMBER
Joint4	472-83685