
FHWA REGION NO.	STATE	PROJECT NUMBER	FISCAL YEAR	SHEET NUMBER	TOTAL SHEETS
7	KANSAS	87N-0191-01	2002	84	92

DATE	BY	
		REFERENCES NOTED
		REFERENCES CHECKED

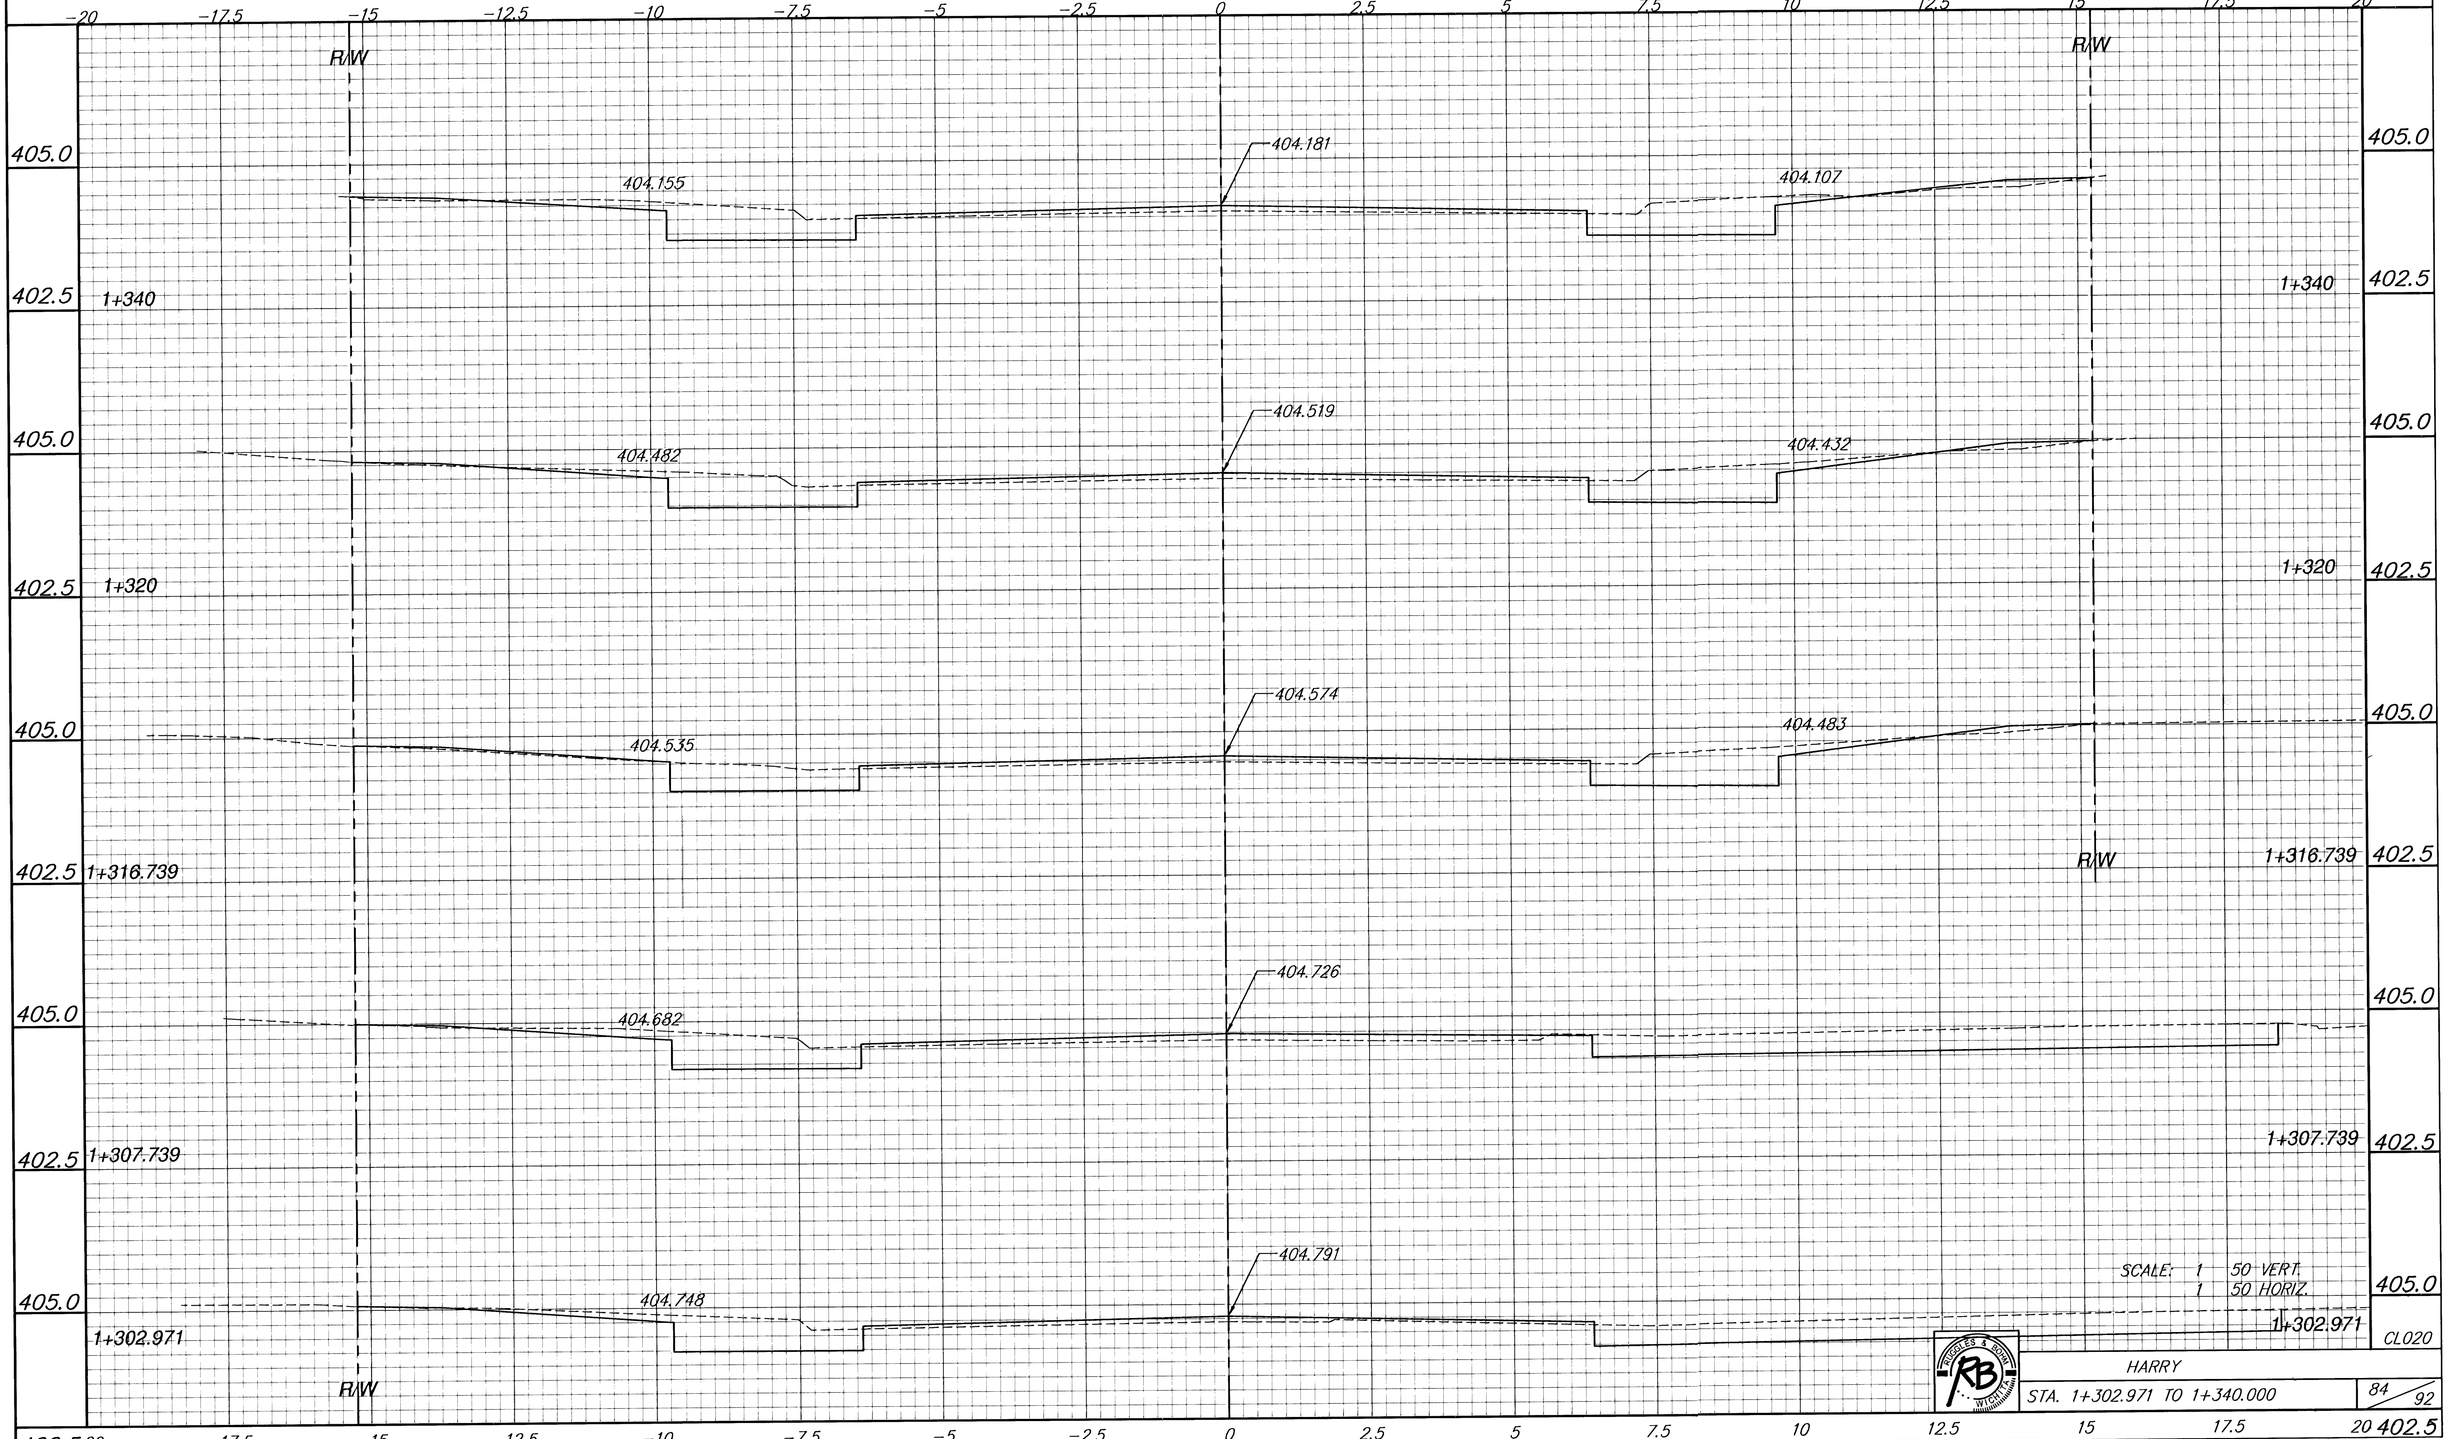

HARRY

STA. 1+302.971 TO 1+340.000

84 / 92