
SENECA STREET
BURTON TO McLEAN
SENECA PROFILE

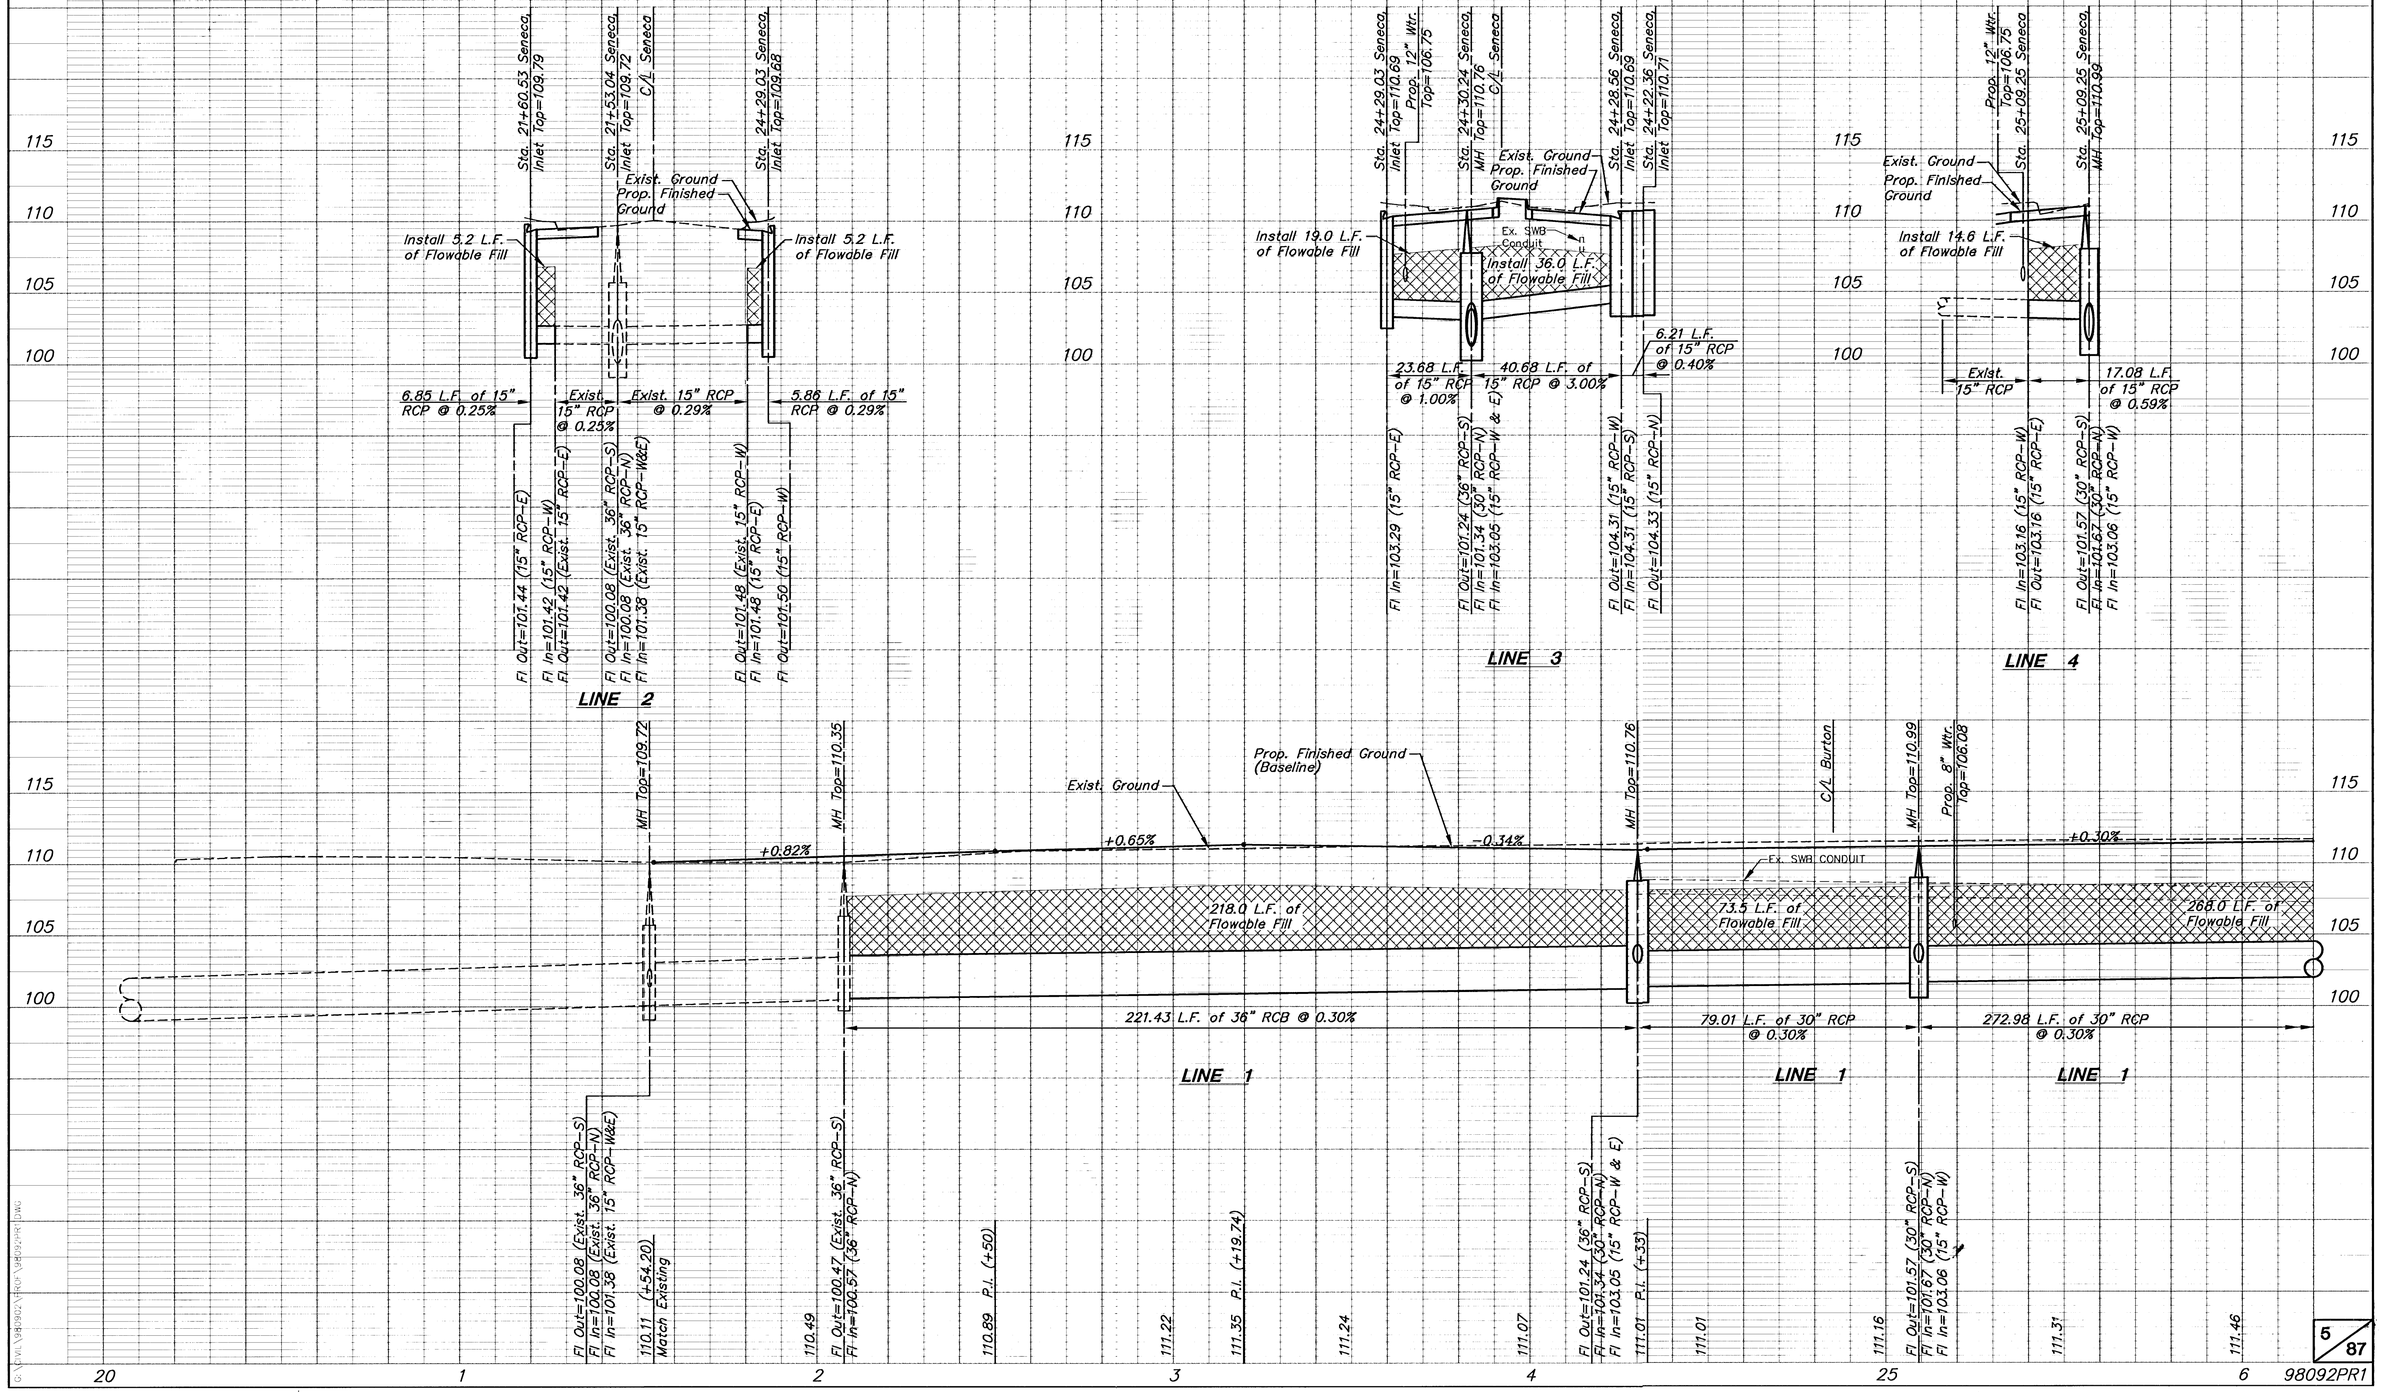

98092PR1

G:\CIVIL\98092\PROF\98092pr1.dwg Wed Oct 24 15:26:30 2001