

FHWA REGION NO.	STATE	PROJECT NUMBER	FISCAL YEAR	SHEET NUMBER	TOTAL SHEETS
		87 N-0229-01			
7	KANSAS	CMQ-N022 (901)	2002	16	62

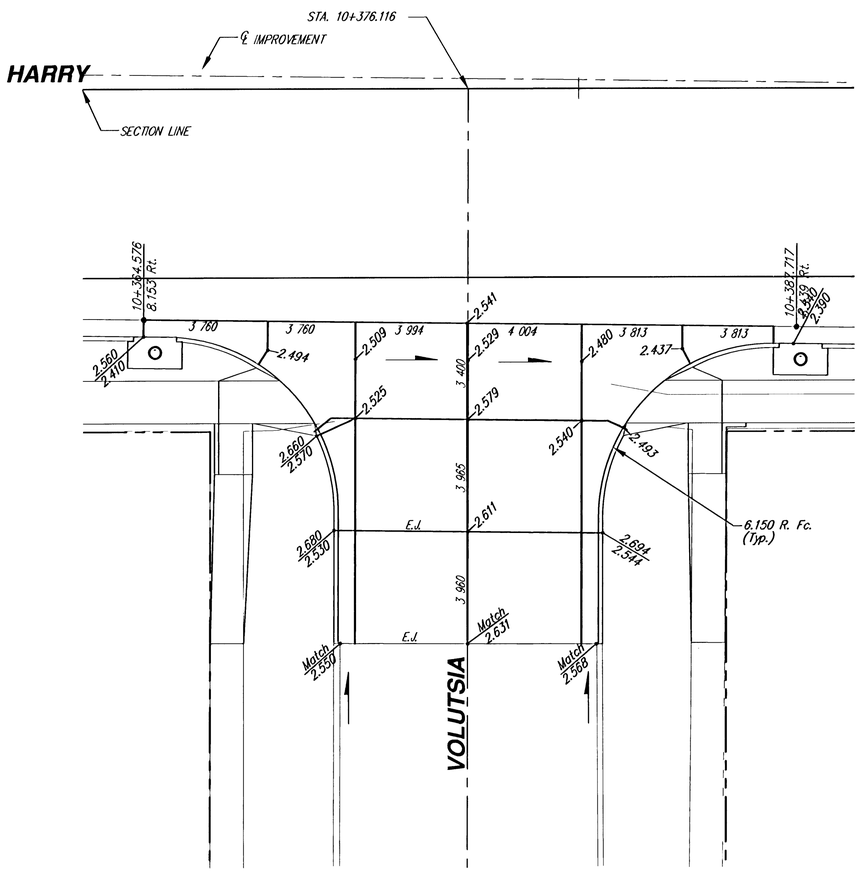

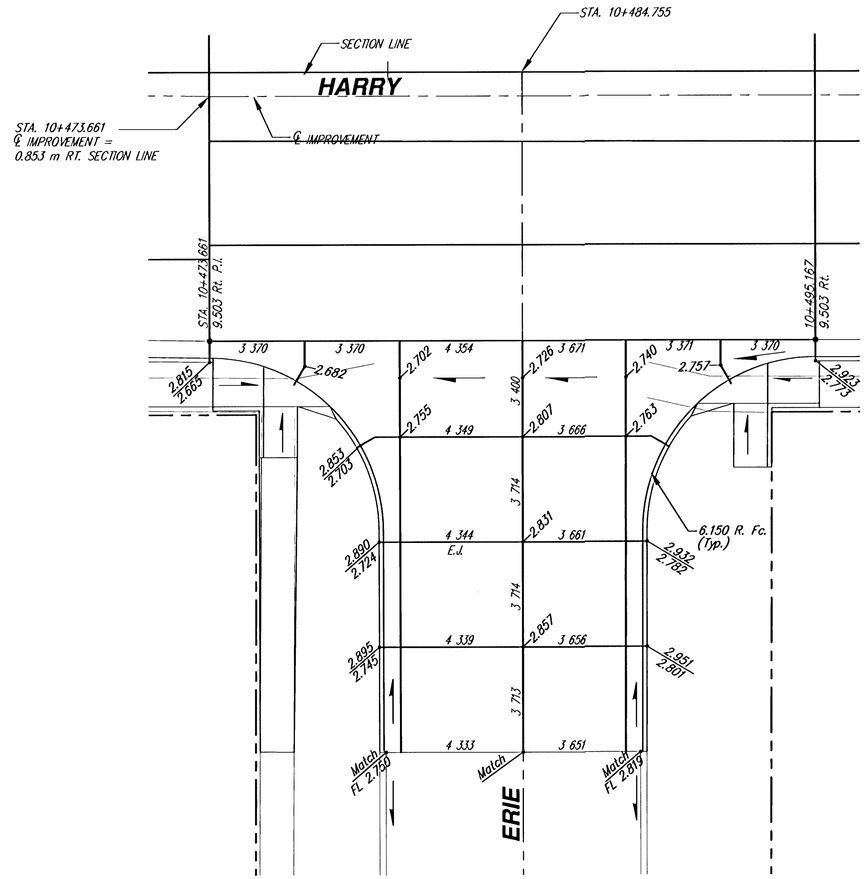

LEGEND:

Existing joint	
New joint	
Longitudinal Joint	LJ
Contraction Joint	CJ
Sawed Joint	SJ
Expansion Joint	EJ

See sheet 18 for details

SCALE

2.5 0 2.5 5

PLAN: Lat. & Long. (meters)

HARRY ST. – I–135 TO GEORGE WASHINGTON BLVD.
INTERSECTION JOINT PLAN
WICHITA, KANSAS

Ruggles & Bohm, P.A.
Engineering, Surveying, Land Planning
924 North Main
Wichita, Kansas 67203
www.rbkansas.com
(316) 264-8008
(316) 264-4621 fax
E-mail: info@rbkansas.com

DESIGN	TCR
DRAWN	RA/EJB
REVIEW	
UTILITY	
DRAWING FILE	PAVEMENT {Joint 03}
PROJECT NUMBER	472-83688
DATE	Feb. 25, 2004
R&B JOB	1587T
SHEET	16 OF 62