
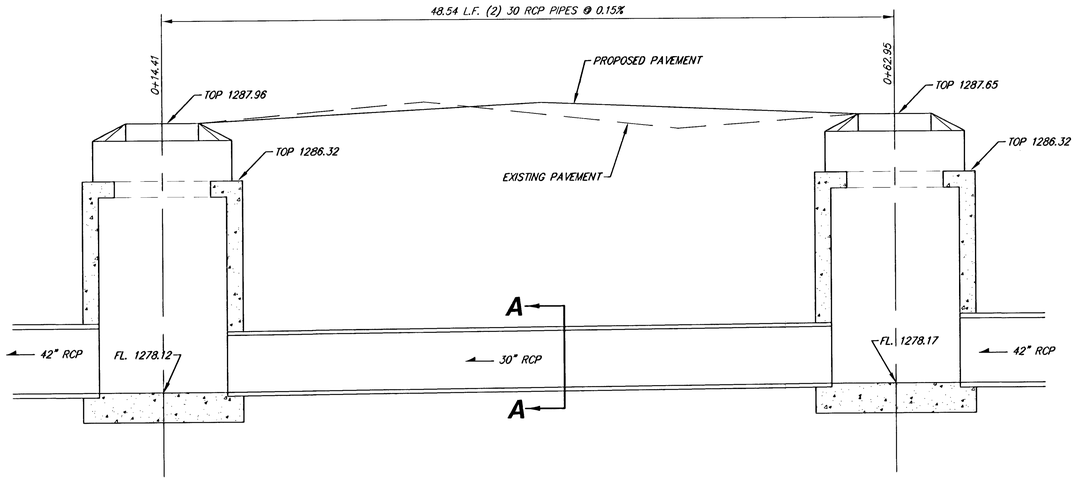


PROFILE 0+14.41 TO 0+62.95

NOT TO SCALE

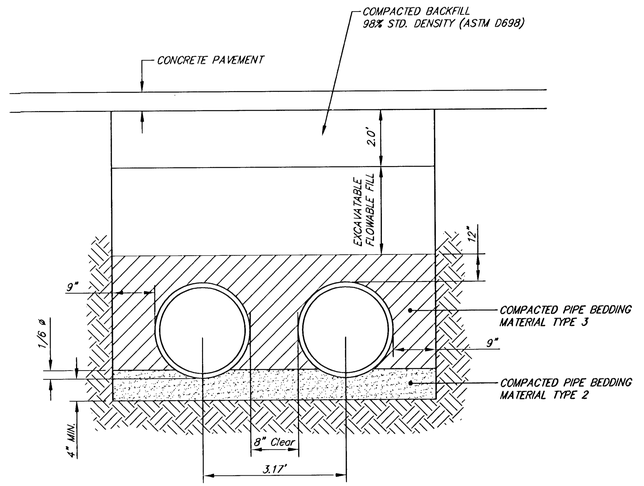

SECTION A-A

NOT TO SCALE

PROFILE DETAILS
HARRY AND GROVE
WICHITA, KANSAS

Ruggles & Bohm, P.A.
Engineering, Surveying, Land Planning
924 North Main
Wichita, Kansas 67203
www.rbkansas.com
(316) 264-8008
(316) 264-4621 fax
E-mail: info@rbkansas.com

DESIGN	TCR
DRAWN	EJB
REVIEW	
UTILITY	
DATE	Apr. 29, 2004
DRAWING FILE	siphon details
PROJECT NUMBER	468-83460
R&B JOB	1827x
SHEET	3 OF 6