

FHWA REGION NO.	STATE	PROJECT NUMBER	FISCAL YEAR	SHEET NUMBER	TOTAL SHEETS
7	KANSAS	87N-0080-01	1997	36	162

BY	DATE
REFERENCES NOTED	
REFERENCES CHECKED	

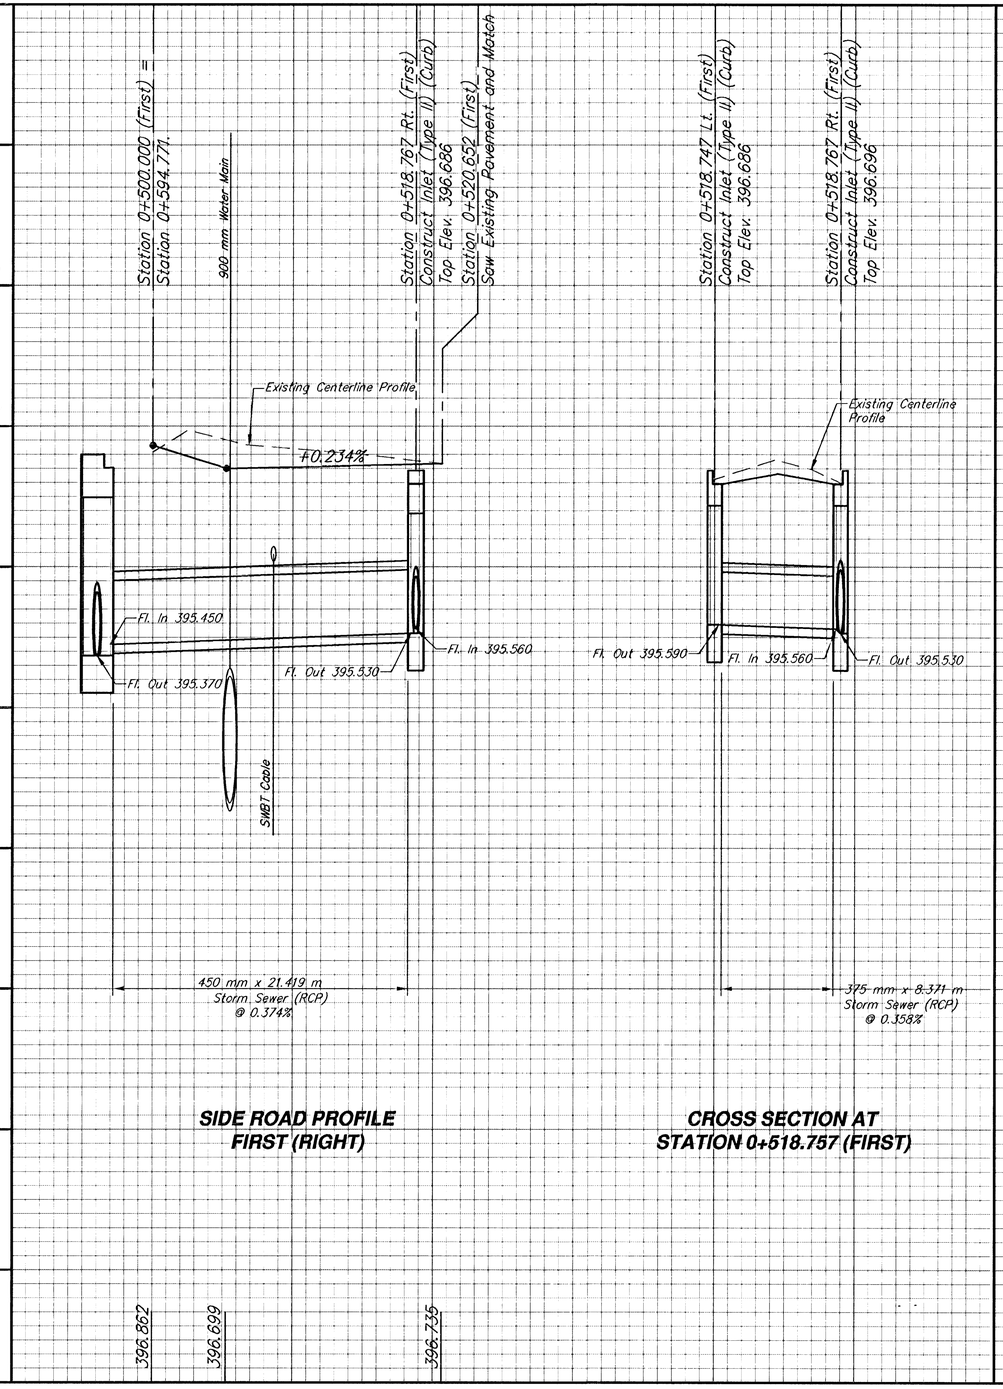

SIDE ROAD PROFILE
FIRST (RIGHT)

CROSS SECTION AT
STATION 0+518.757 (FIRST)

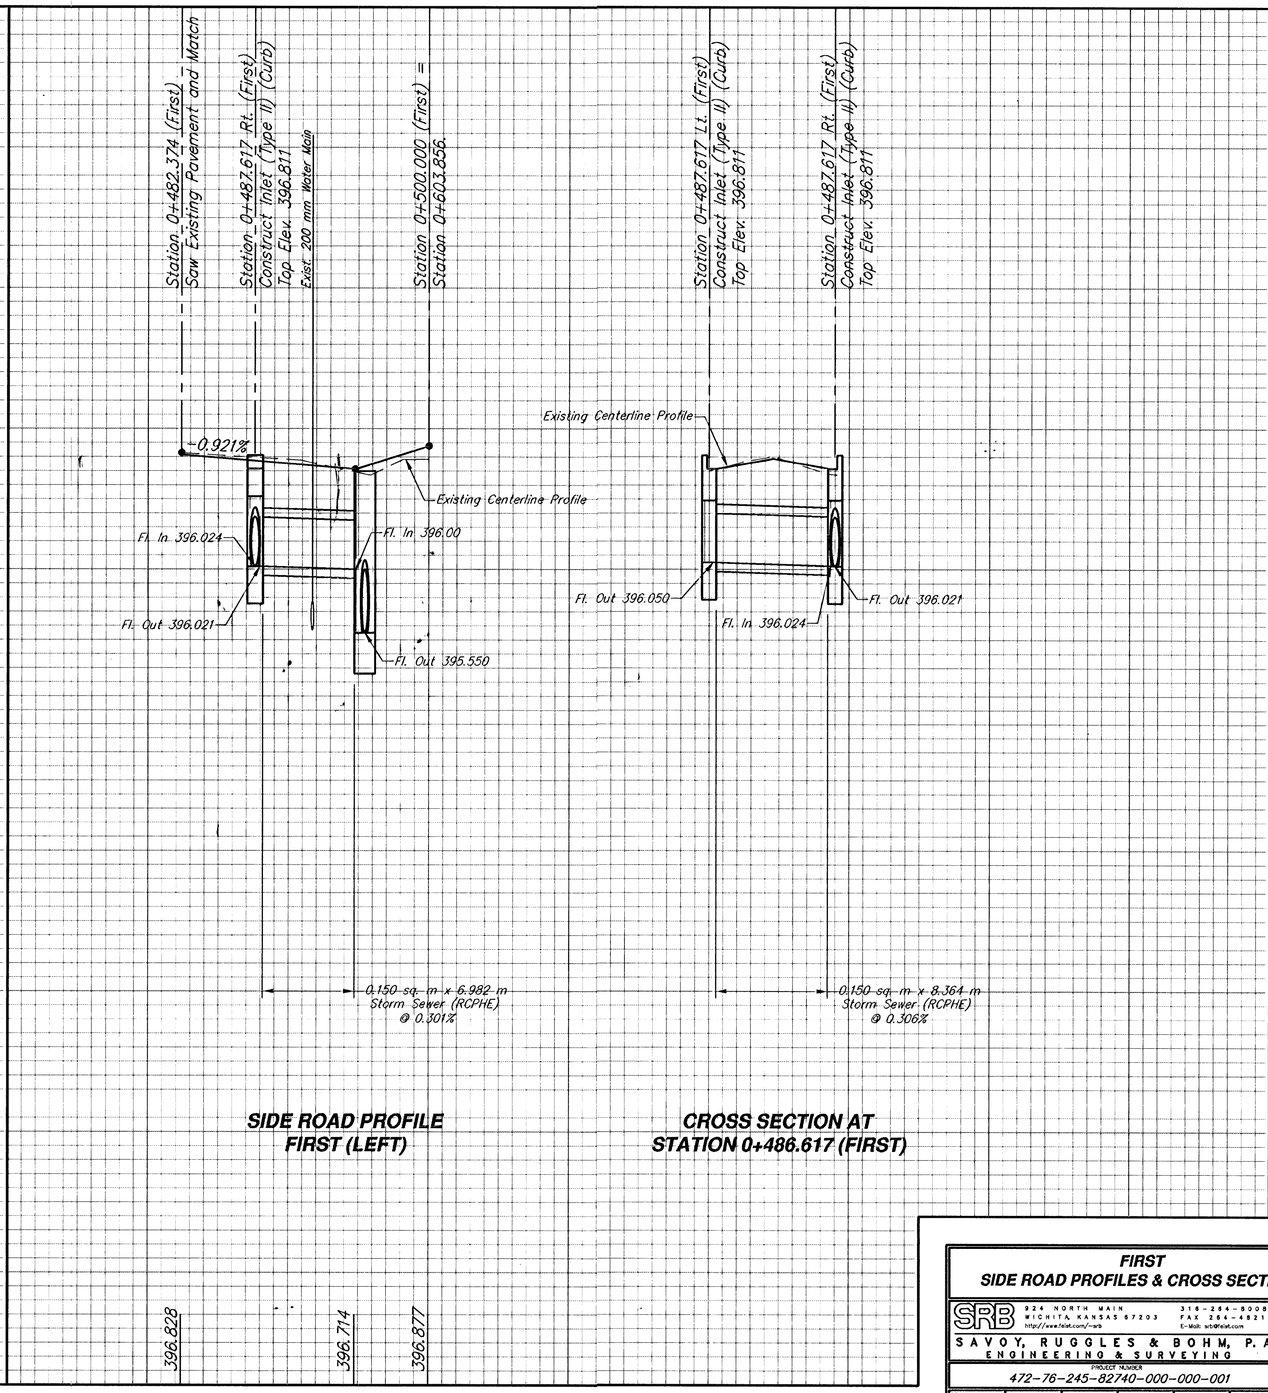

SIDE ROAD PROFILE
FIRST (LEFT)

CROSS SECTION AT
STATION 0+486.617 (FIRST)

FIRST
SIDE ROAD PROFILES & CROSS SECTIONS

SRB 924 NORTH MAIN WICHITA KANSAS 67203 http://www.fetel.com/~srb 316-264-8008 FAX 264-4821 E-Mail: srb@fetel.com
SAVOY, RUGGLES & BOHM, P.A.
ENGINEERING & SURVEYING

PROJECT NUMBER
472-76-245-82740-000-000-001

DRAWN	DESIGN	REVIEW	DATE	UTILITY	SRB JOB
J. Lang	T.C.R.	JCR	Jan. 8, 1999		539T

REVISED

Sheet No. / Total Sheets: 36 / 162