

FHWA REGION NO.	STATE	PROJECT NUMBER	FISCAL YEAR	SHEET NUMBER	TOTAL SHEETS
7	KANSAS	87N-0080-01	1997	37	162

	BY	DATE
REFERENCES NOTED		
REFERENCES CHECKED		

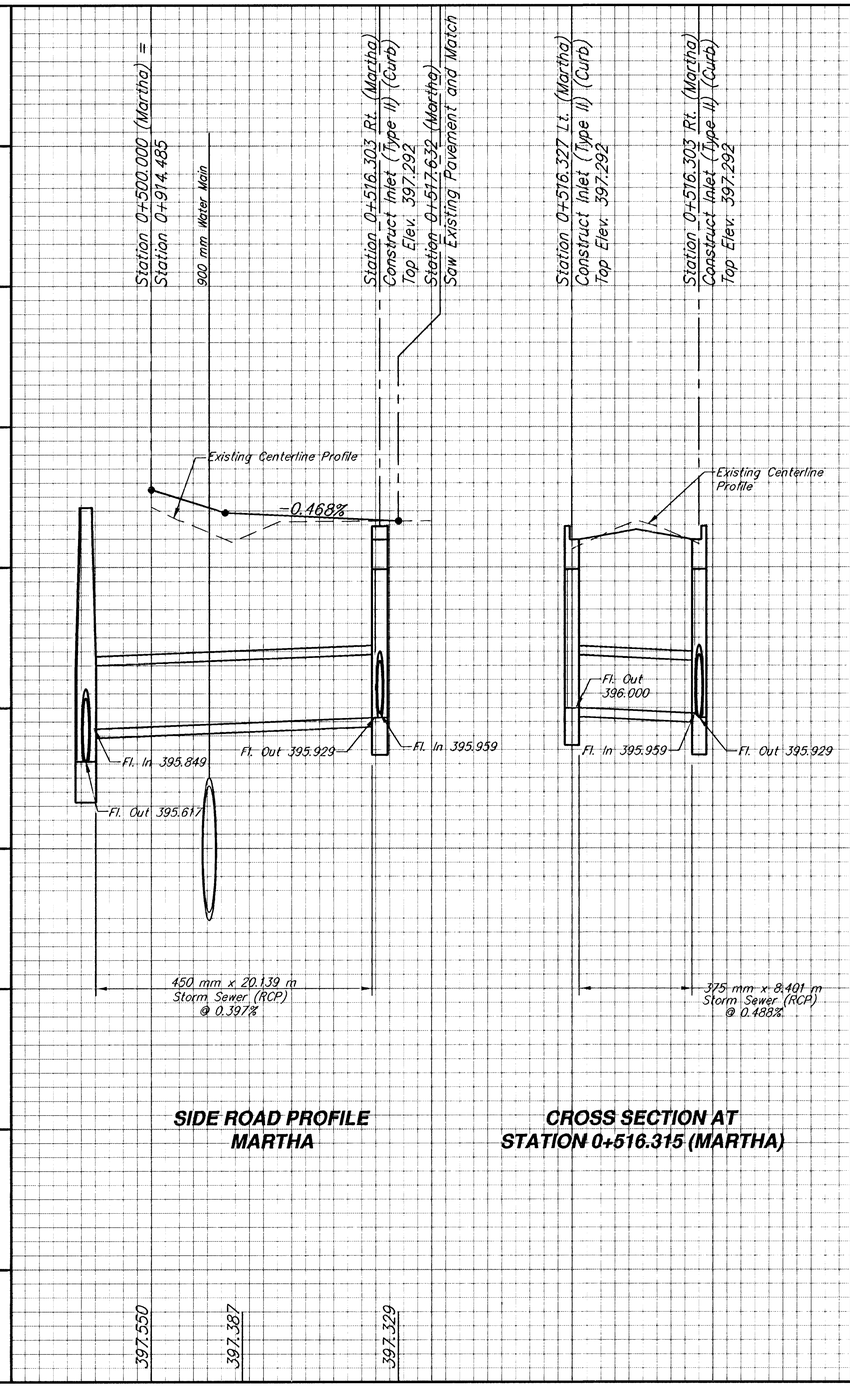


SIDE ROAD PROFILE MARTHA

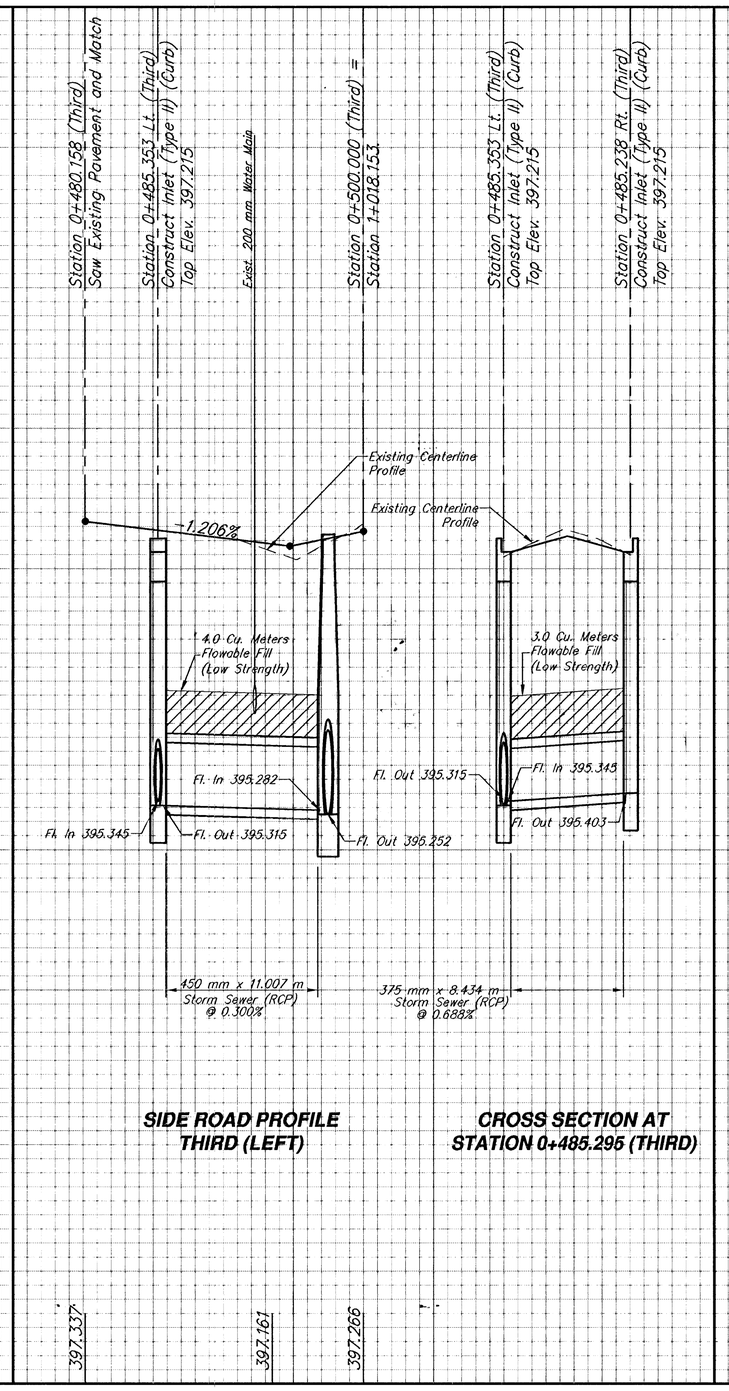

CROSS SECTION AT STATION 0+516.315 (MARTHA)

SIDE ROAD PROFILE THIRD (LEFT)

CROSS SECTION AT STATION 0+485.295 (THIRD)

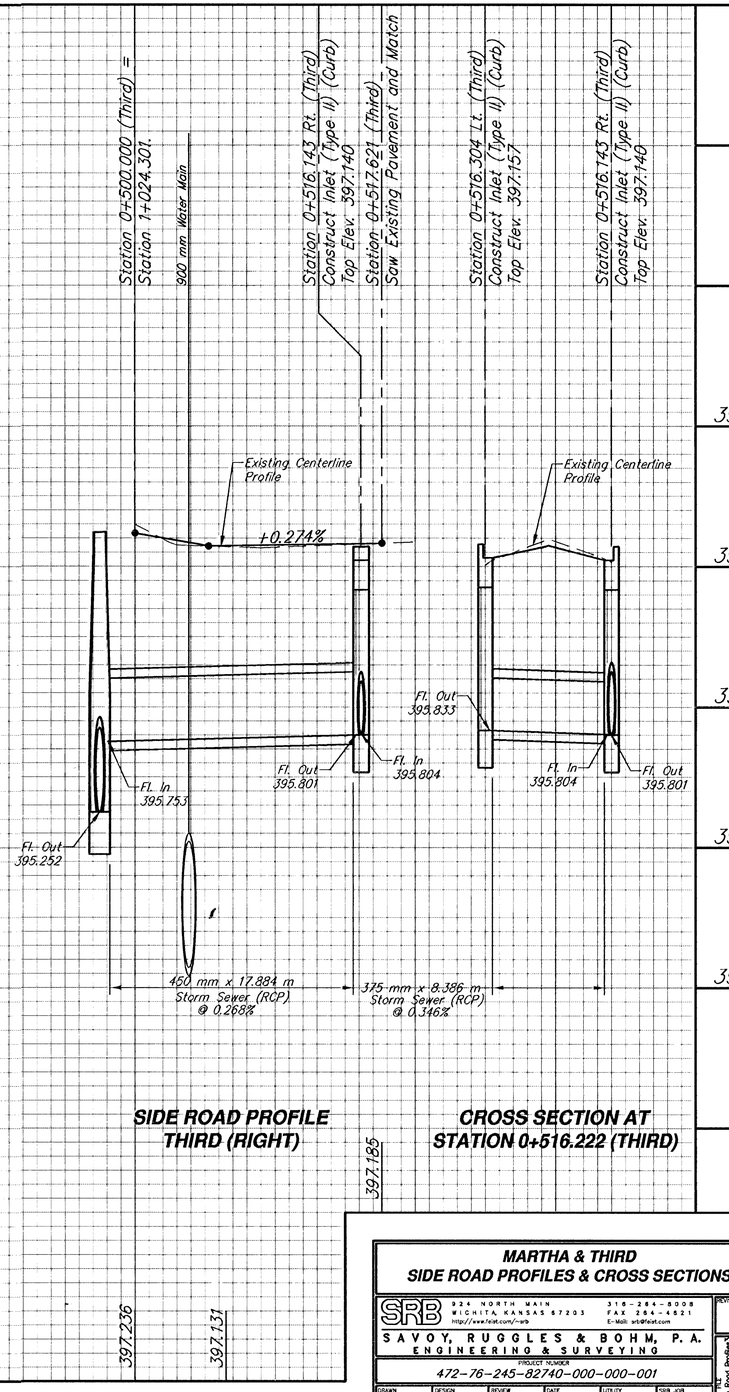

SIDE ROAD PROFILE THIRD (RIGHT)

CROSS SECTION AT STATION 0+516.222 (THIRD)

397.550 397.387 397.329 397.337 397.161 397.266 397.236 397.131 397.185

MARTHA & THIRD
SIDE ROAD PROFILES & CROSS SECTIONS

SRB 924 NORTH MAIN WICHITA, KANSAS 67203 316-264-8008 FAX 264-8521
http://www.feist.com/~srb E-Mail: srb@feist.com
SAVOY, RUGGLES & BOHM, P.A.
ENGINEERING & SURVEYING

PROJECT NUMBER 472-76-245-82740-000-000-001

DRAWN	DESIGN	REVIEW	DATE	UTILITY	SRB JOB
J. Lang/TEB	T.C.R.	JCR	Sept. 28, 1998		539T

REVISED -

SHEET TITLE: Side Road Profiles | 37 | 162