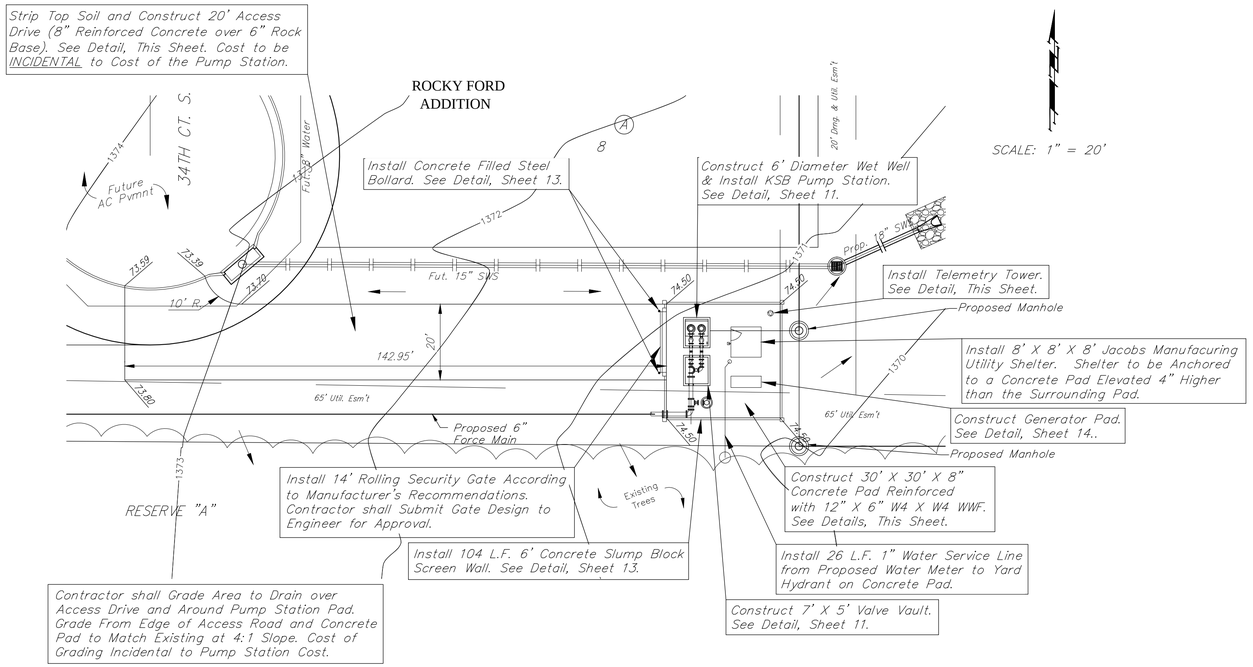

PUMP STATION SITE PLAN

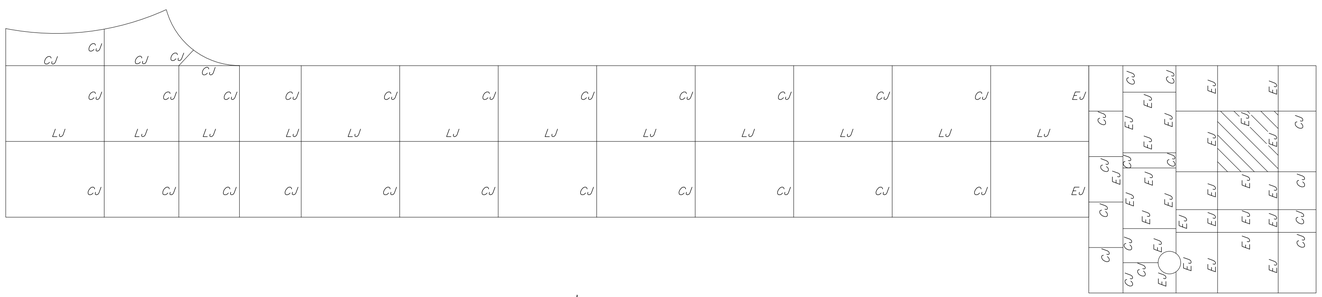

SCALE: 1" = 10'

CONCRETE PAD JOINT PLAN

Denotes Concrete Pavement to have 4"Thick Building Pad (12" Total)

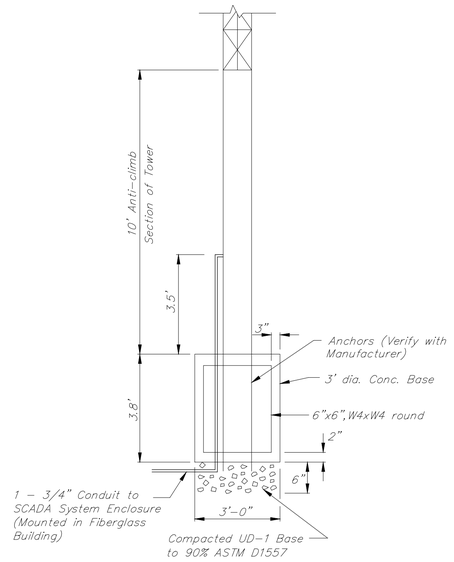

SCADA SYSTEM DETAIL

NOTES:

1. MAXIMUM TOWER HEIGHT IS 30 FEET.
2. 6' COPPER GROUND ROD SHALL BE PROVIDED FOR THE TOWER.
3. ANCHOR BOLT SIZES AND LENGTHS SHALL BE PER THE TOWER MANUFACTURERS RECOMMENDATIONS.

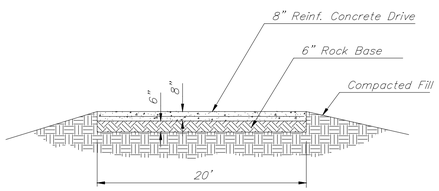

ACCESS DRIVE DETAIL

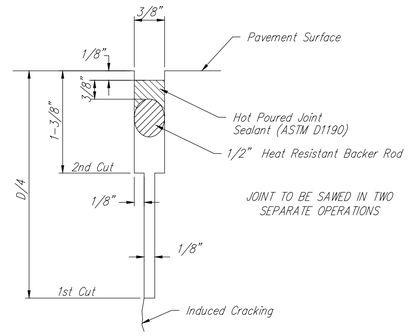

DETAIL A

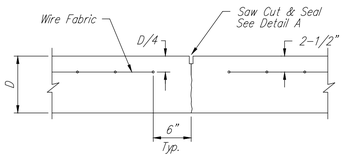

CONTRACTION JOINT DETAIL

REINFORCED PAVEMENT
(C.J.)

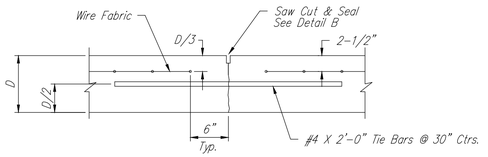

LONGITUDINAL JOINT DETAIL

(L.J.)

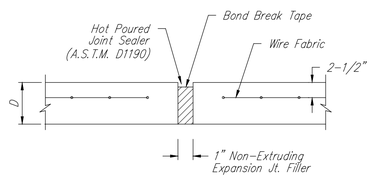

EXPANSION JOINT DETAIL

(E.J.)

Baughman

Rocky Ford Addition

MISC DETAILS

Sanitary Sewer Improvements

Baughman Company, P.A. 315 Ellis St. Wichita, KS 67211 P 316-262-7271 F 316-262-0149
ENGINEERING | SURVEYING | PLANNING | LANDSCAPE ARCHITECTURE

PROJECT NUMBER	DESIGN	DRAWN
468-84465	DMV	DJL
REVISIONS:	APPROVED	DATE
		7/17
	SCALE	
	Noted	
	SHEET	
	12 OF 26	

E:\Projects\Rocky Ford Addition_16-06-P207\Engineering\SS MAIN 16-11-E591\Lift Station.dwg