
FHWA REG NO.	STATE	PROJECT NO.	YEAR	SHEET NO	TOTAL SHEETS
7	KANSAS	STP-N012(901)	1999	4	131

ADJUST VALVE BOX, FIRE HYDRANT & WTR. METER

STATION	OFFSET (m)	DESCRIPTION	EXIST. ELEV.	PROP. ELEV.	REMARKS
3+255.0	11.6 LT.	WV	51.25	51.40	
3+310.0	12.4 LT.	SSMH	51.65	51.55	
3+363.9	12.4 LT.	SSMH	51.95	51.87	

REFERENCES NOTED	
REFERENCES CHECKED	
BY	DATE

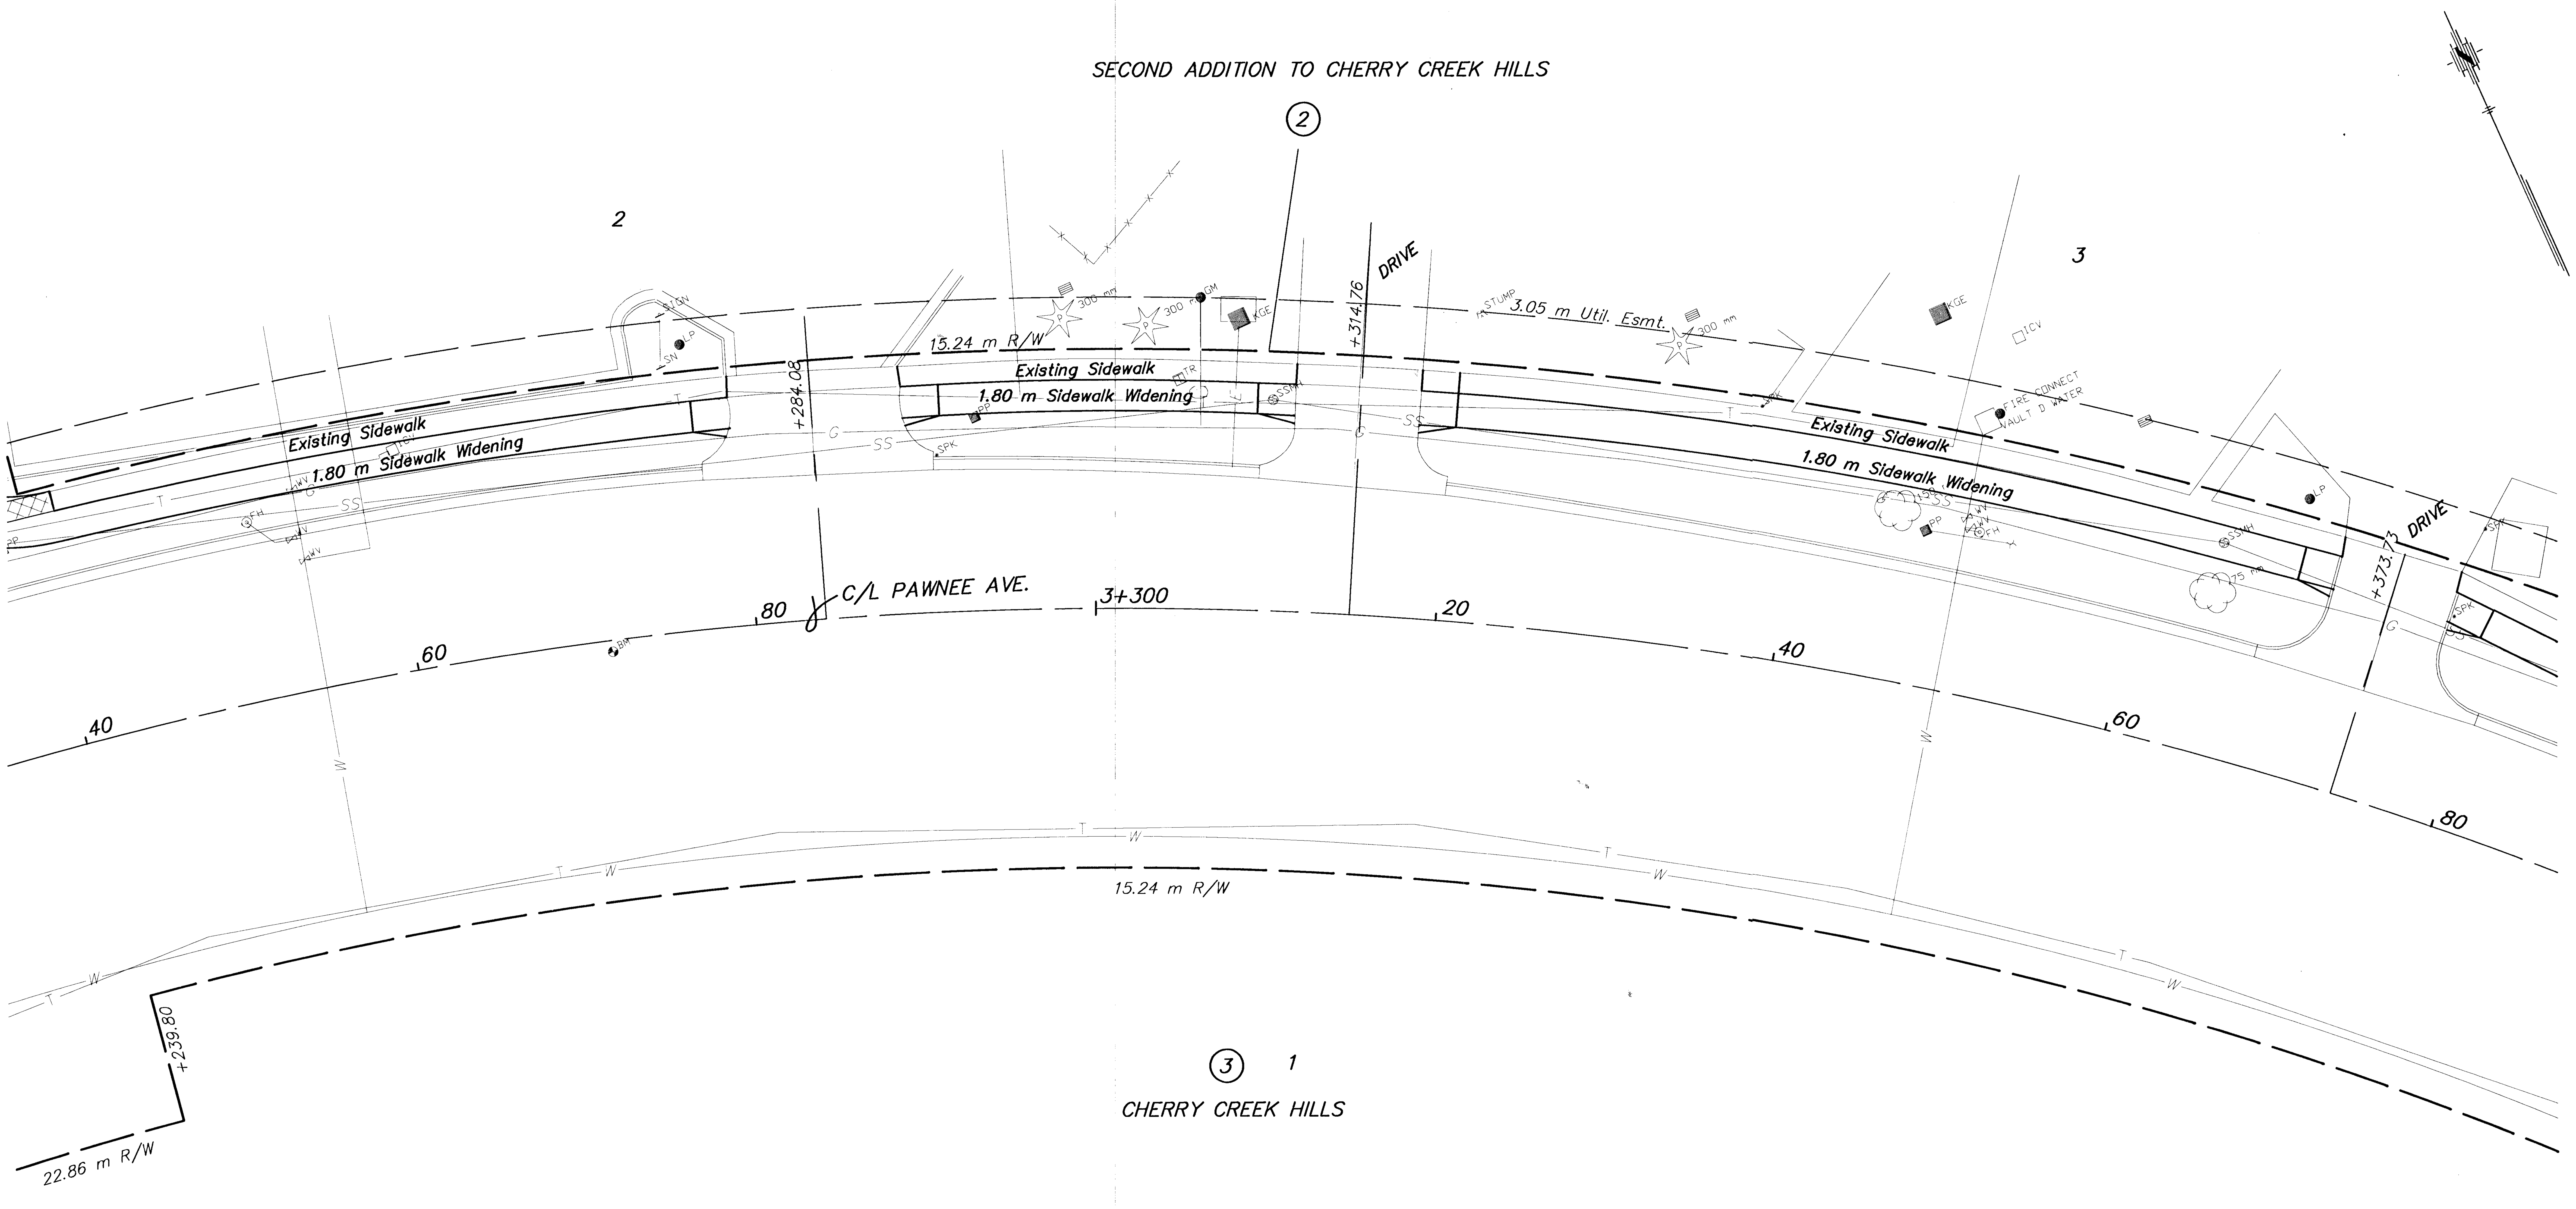

Legend

Pavement, Median, Driveway and/or Sidewalk Removal

BM #7 Square Cut on TC on E. end of traffic island. 0.67 M. Rt. of Pawnee C/L. Sta. 3+271.42 Elev.=51.757

UTILITY OWNERS

TV – Cox Communications (316)262-4270
P1 – 12" Williams Natural Gas 1-800-324-9696
P2 – 20" Williams Natural Gas 1-800-324-9696
P3 – 4" Raytheon Aircraft (316)676-6867
P4 – 4" Raytheon Aircraft (316)676-6867
P5 – 18" Williams Natural Gas 1-800-324-9696
P6 – 6" Conoco Pipe Line Co. 1-800-231-2551
G – 6" Kansas Gas Service (316)832-3168
E – KGE (316)261-6944
SS – City of Wichita Water & Sewer Dept. (316)262-6000
SWS – City of Wichita Water & Sewer Dept. (316)262-6000
T – Southwestern Bell Telephone Co. 1-800-734-7590
W – 16" City of Wichita Water & Sewer Dept. (316)262-6000

NO.	DATE	REVISIONS	BY	APP'D
2				
1				

KANSAS DEPARTMENT OF TRANSPORTATION

PAWNEE AVE.
STA. 3+240 TO STA. 3+380

PROJ. NO. 87 STP-N-0129-01

MKEC ENGINEERING CONSULTANTS, INC.
WICHITA, KANSAS

DESIGNED BY:	JTC	CHECKED BY:	GJA
DRAWN BY:	GJR,MLW	DATE: JUNE 1999	SHEET 4 OF 131

G:\CIVIL\PAW WEBB\98171\PAV\98171E2.DWG

G:\CIVIL\PAW-WEBB\98171\PAV\98171E2.DWG Thu Jul 13 14:41:46 2000