

FHWA REG NO.	STATE	PROJECT NO.	YEAR	SHEET NO.	TOTAL SHEETS
7	KANSAS	STP-N012(901)	1999	38	131

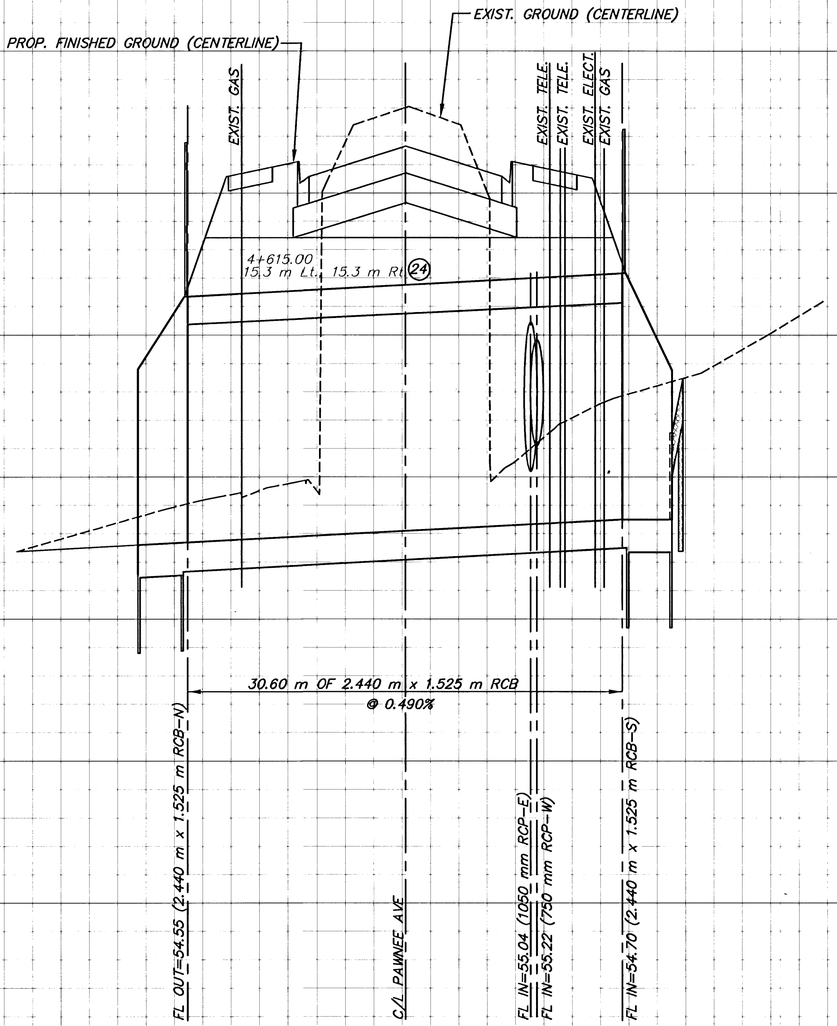

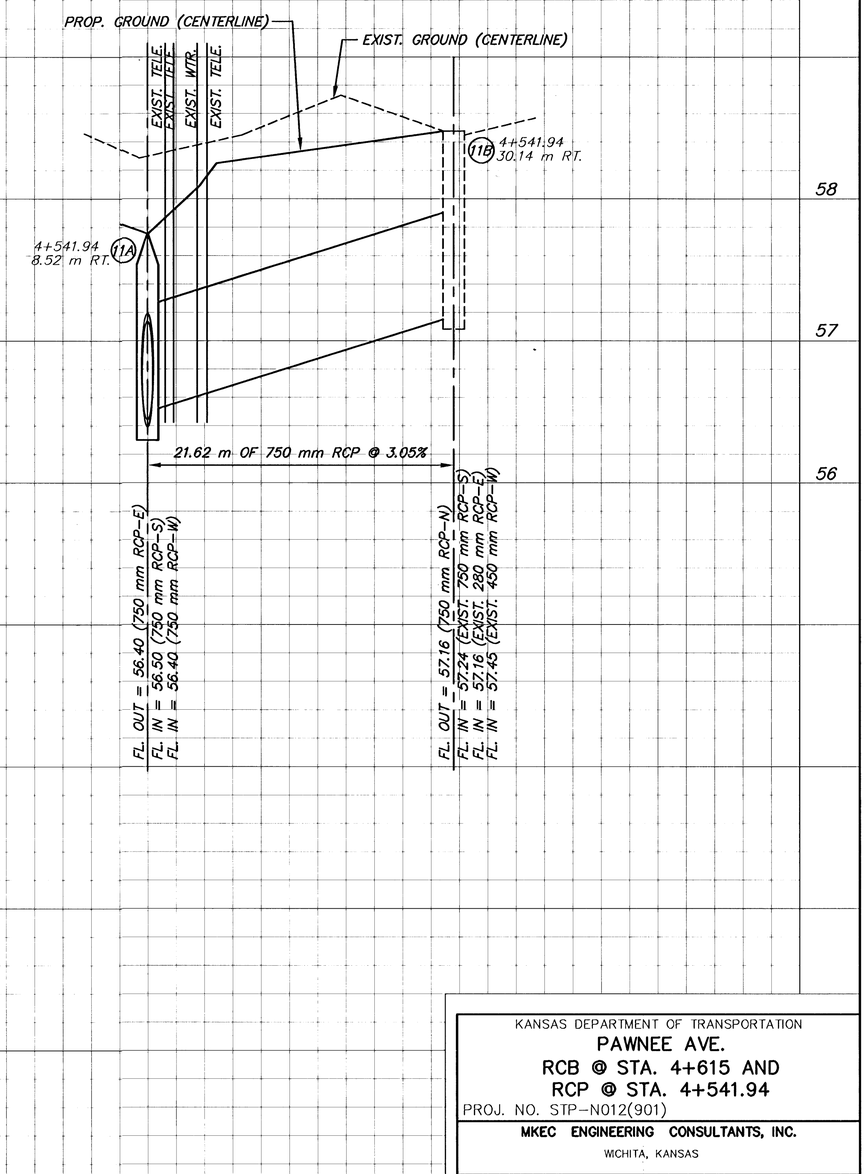

KANSAS DEPARTMENT OF TRANSPORTATION

PAWNEE AVE.
RCB @ STA. 4+615 AND RCP @ STA. 4+541.94

PROJ. NO. STP-N012(901)

MKEC ENGINEERING CONSULTANTS, INC.

WICHITA, KANSAS

DESIGNED BY:	JTC	CHECKED BY:	GJA
DRAWN BY:	GJR/MLW	DATE: JUNE 1999	SHEET 38 OF 131

G:\CIVIL\PAW-WEBB\98171\PROF\98171P21.DWG Fri Jul 14 14:59:29 2000