
FHWA REG NO.	STATE	PROJECT NO.	YEAR	SHEET NO.	TOTAL SHEETS
7	KANSAS	87 STP-N-0129-01	1999	110	131

FINAL SURVEY	BY	DATE
PLOTTED		
AREAS		
AREAS CHECKED		

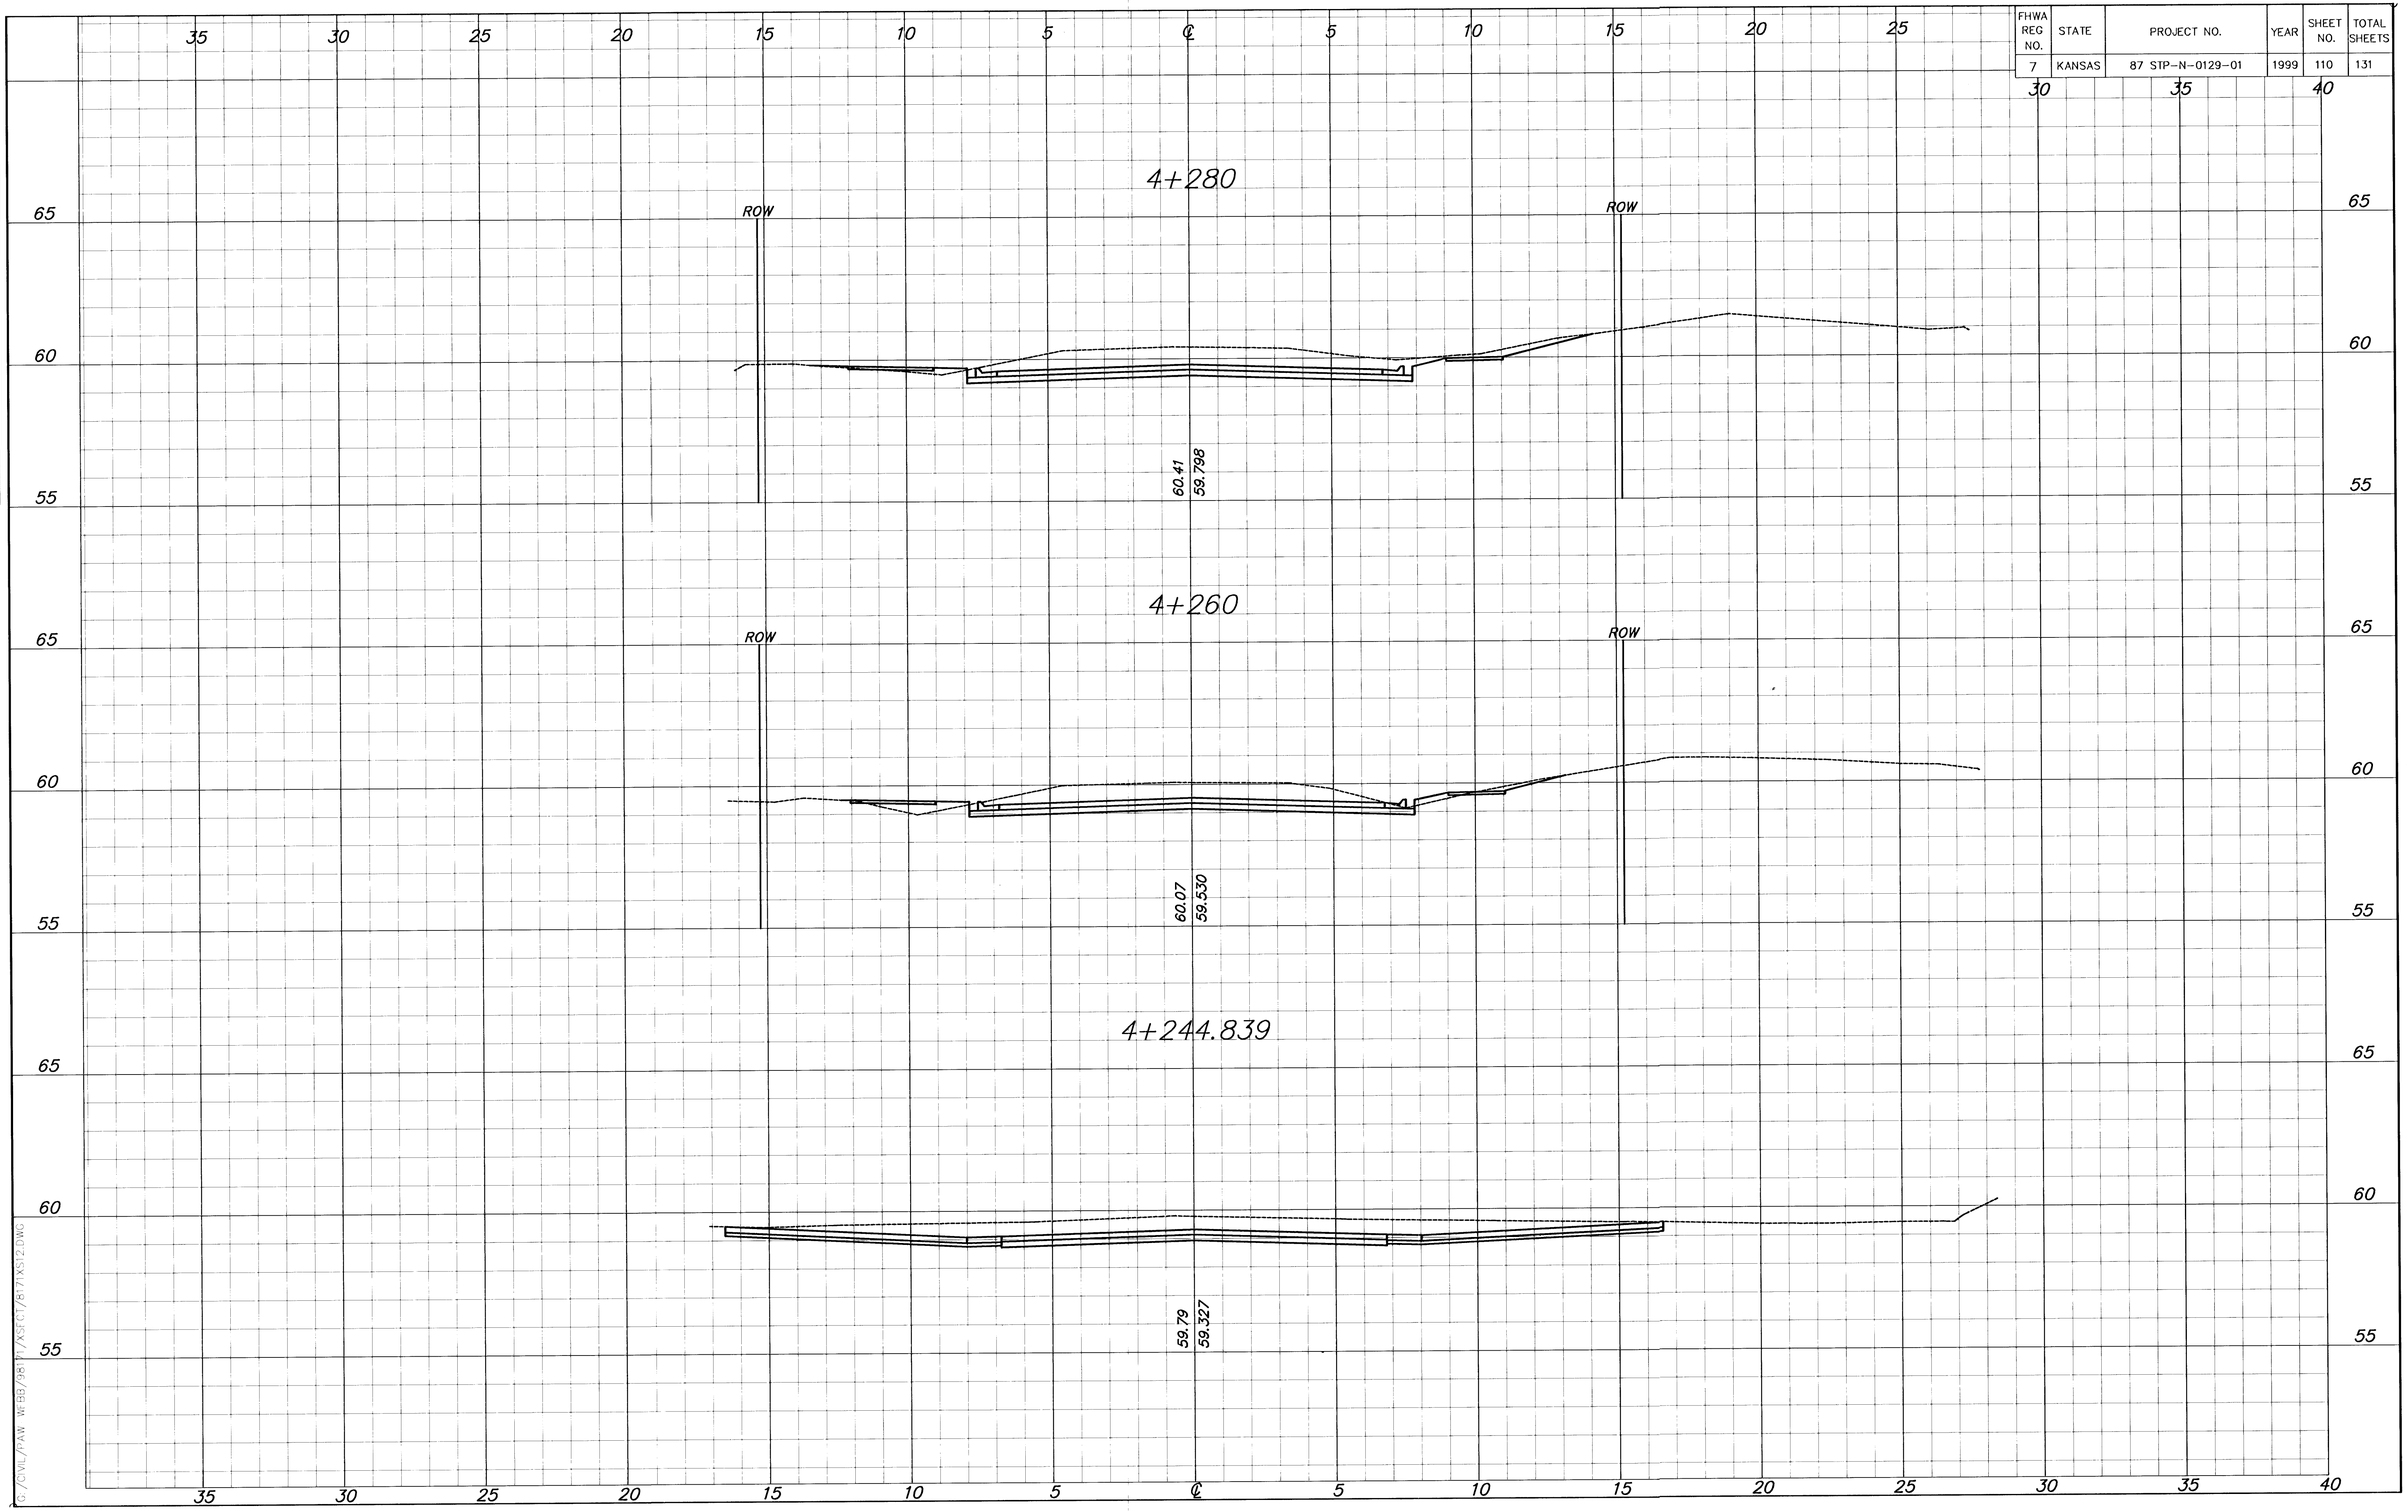

G:/CIVIL/PAW WEBB/98171/XSECT/8171XS12.DWG Tue Jul 18 11:13:38 2000