
FHWA REG NO.	STATE	PROJECT NO.	YEAR	SHEET NO.	TOTAL SHEETS
7	KANSAS	87 STP-N-0129-01	1999	114	131

DATE	BY	
		PLOTTED
		AREAS
		AREAS CHECKED
FINAL SURVEY		

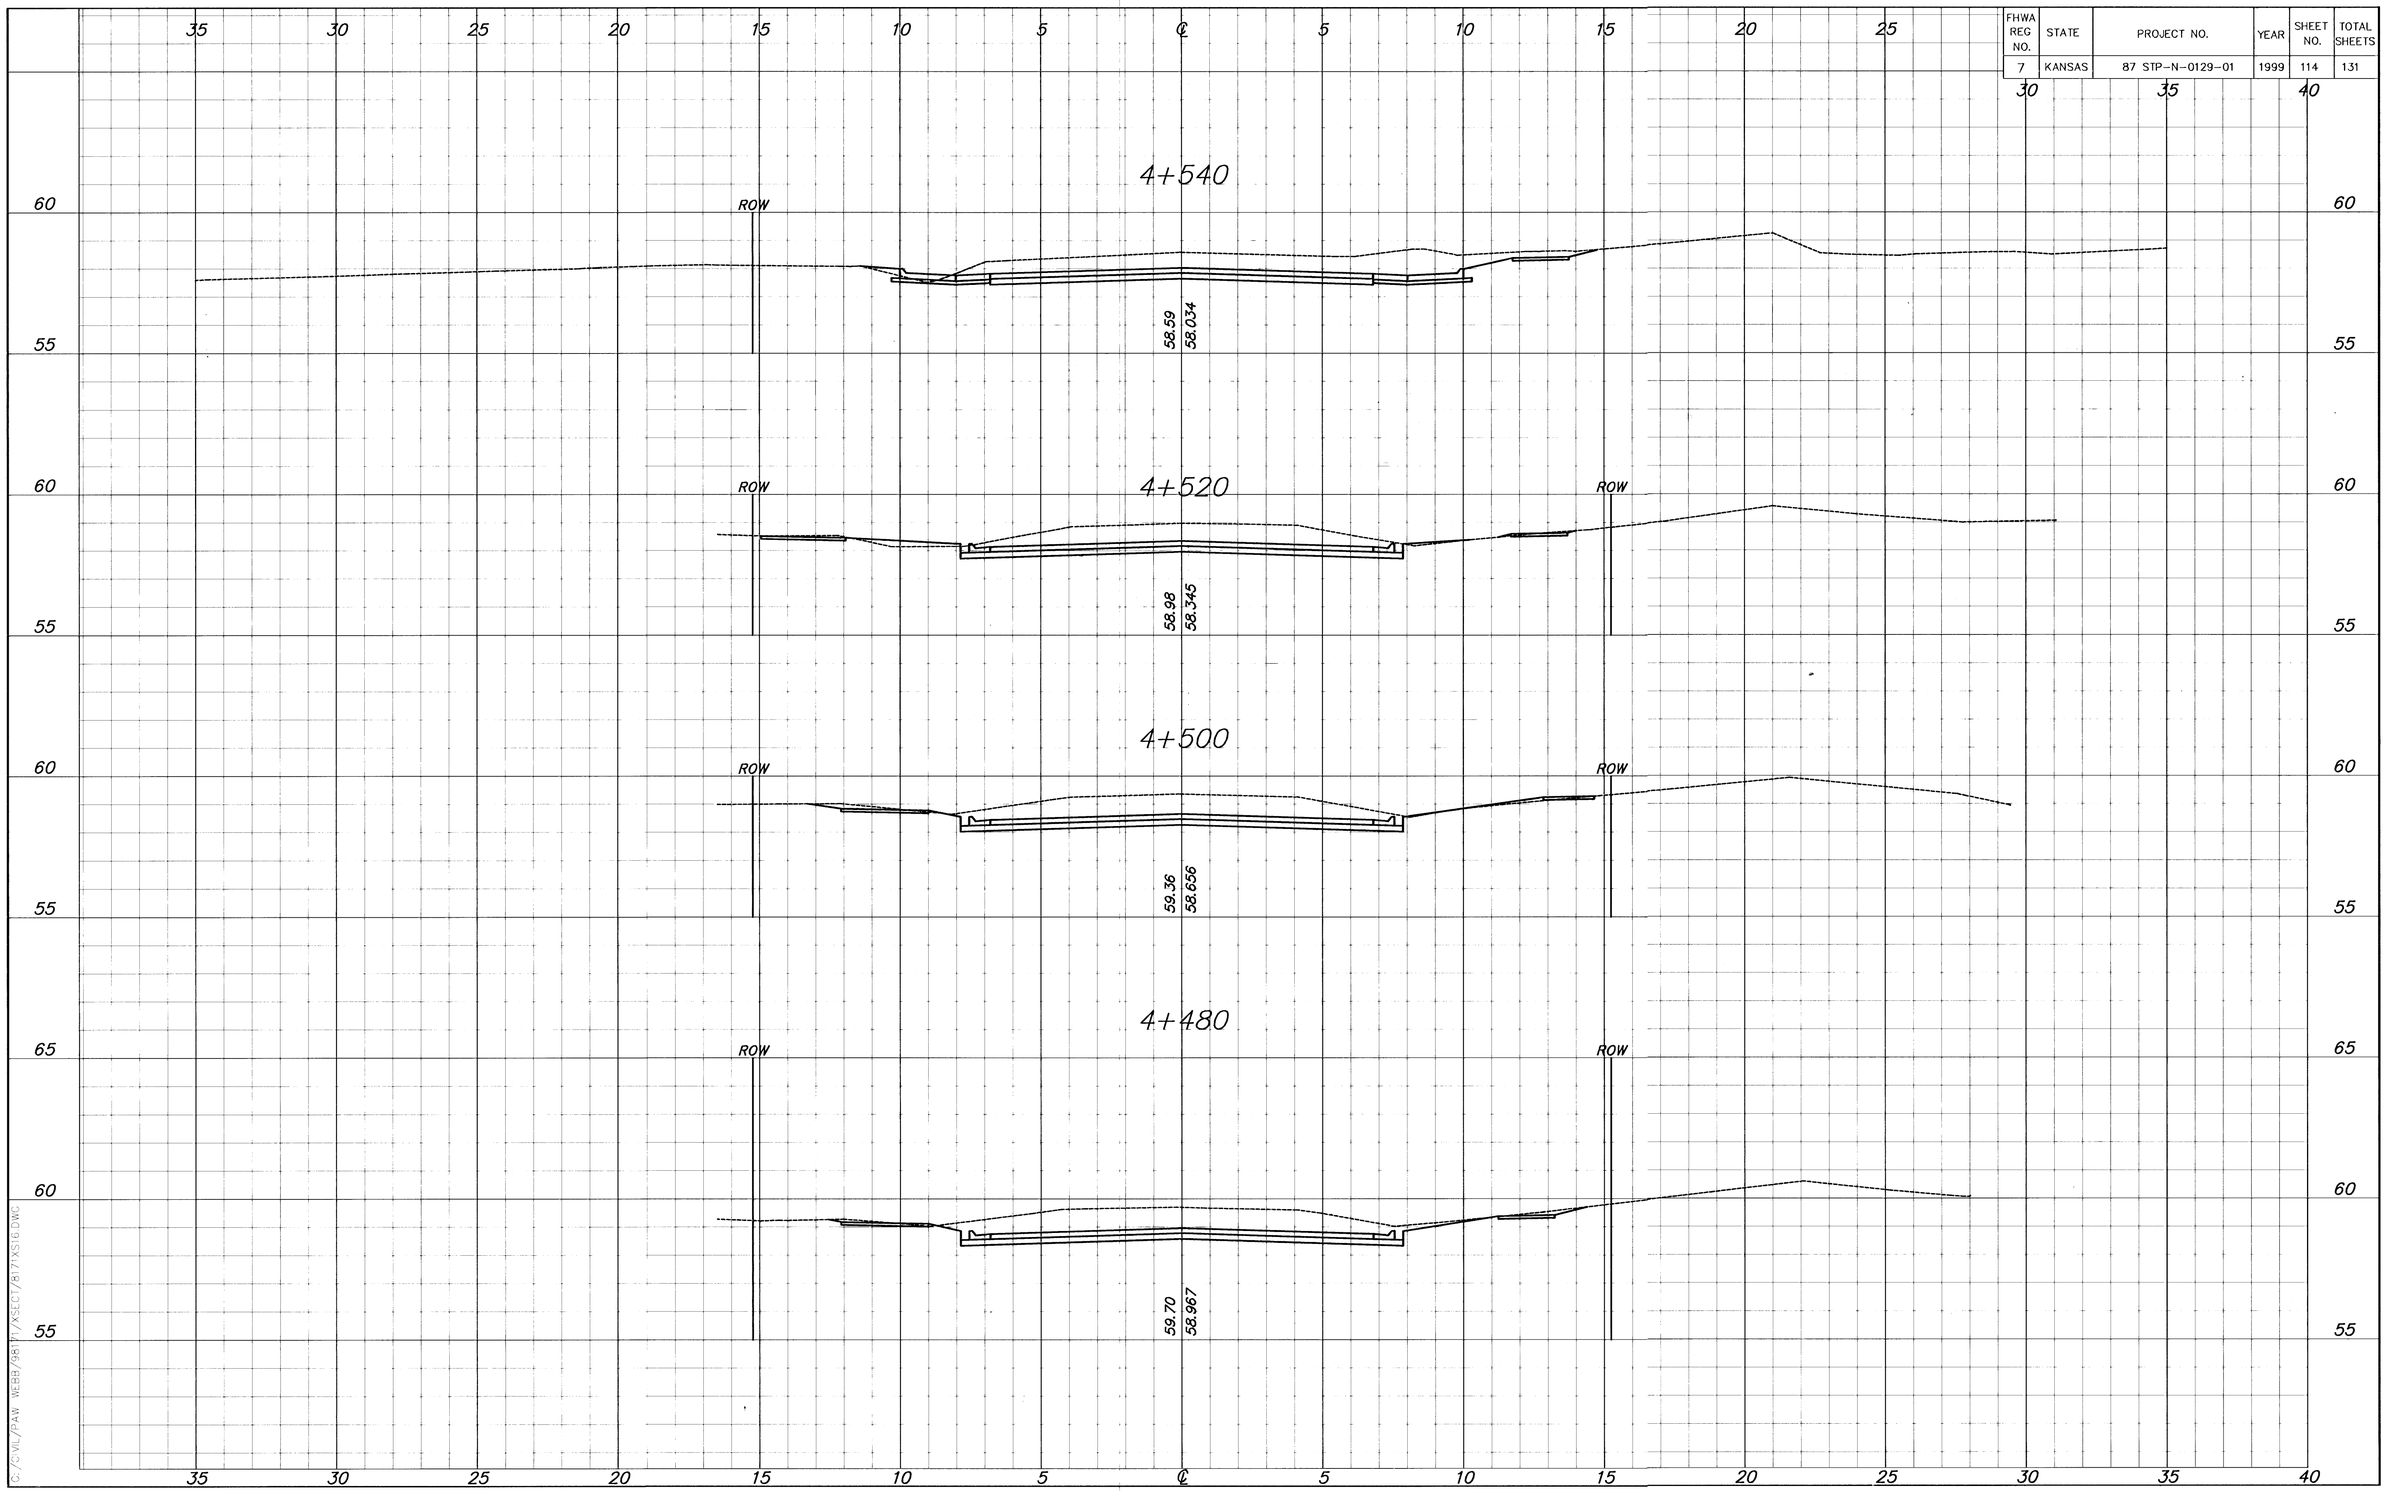

G:\CIVIL\PAW-WEBB\98171\XSECT\81771XS16.DWG Tue Jul 18 11:24:11 2000

G:/CIVIL/PAW WEBB/98171/XSECT/81771XS16.DWG