

FHWA REGION NO.	STATE	PROJECT NUMBER	FISCAL YEAR	SHEET NUMBER	TOTAL SHEETS
7	KANSAS	87N-0128-01	.	30	118


BY	DATE
REFERENCES NOTED	
REFERENCES CHECKED	

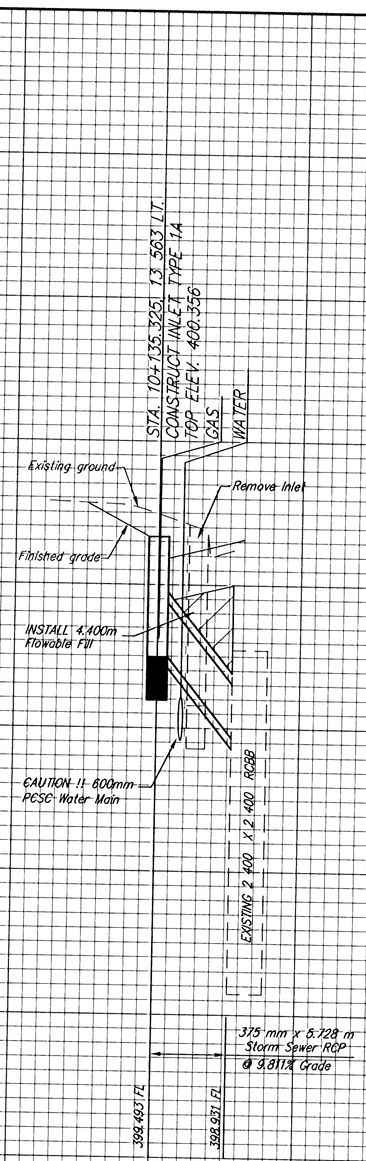


CROSS SECTION
STA. 10+135.325 LEFT
CENTRAL

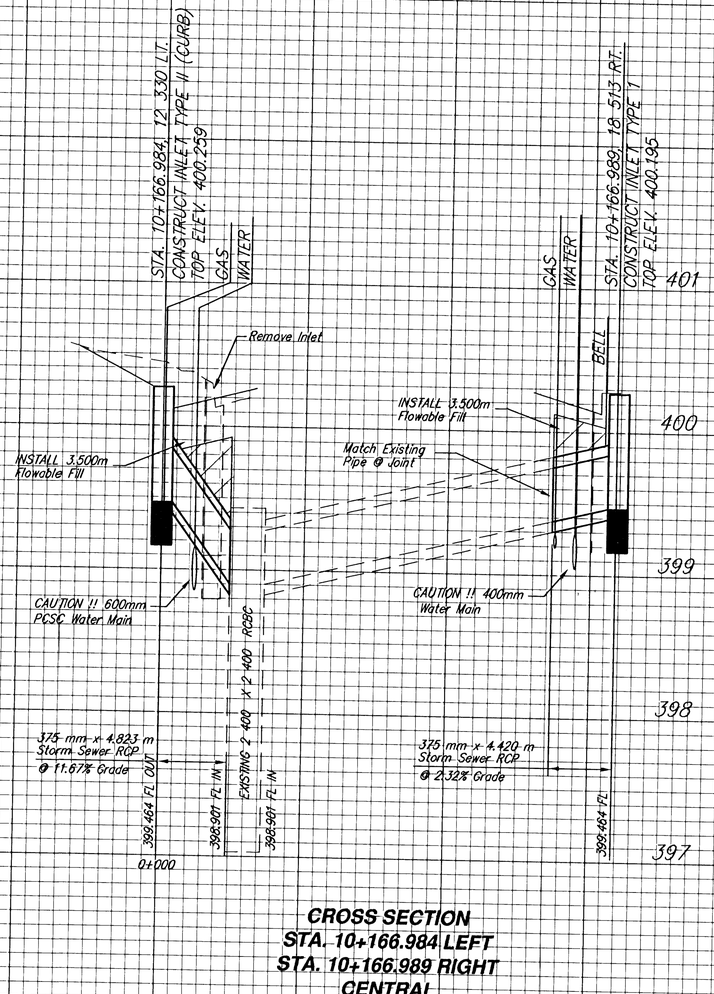

CROSS SECTION
STA. 10+166.984 LEFT
STA. 10+166.989 RIGHT
CENTRAL

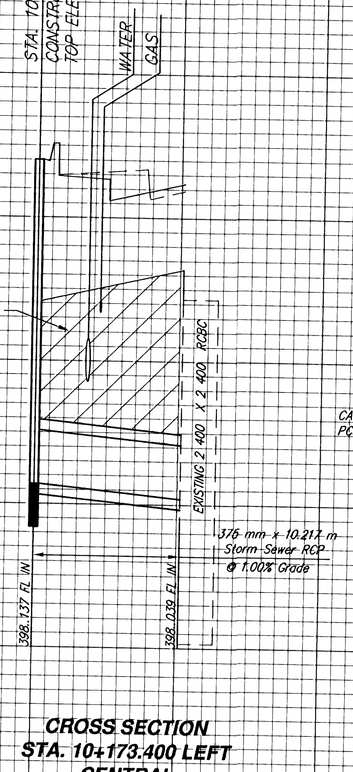

CROSS SECTION
STA. 10+173.400 LEFT
CENTRAL

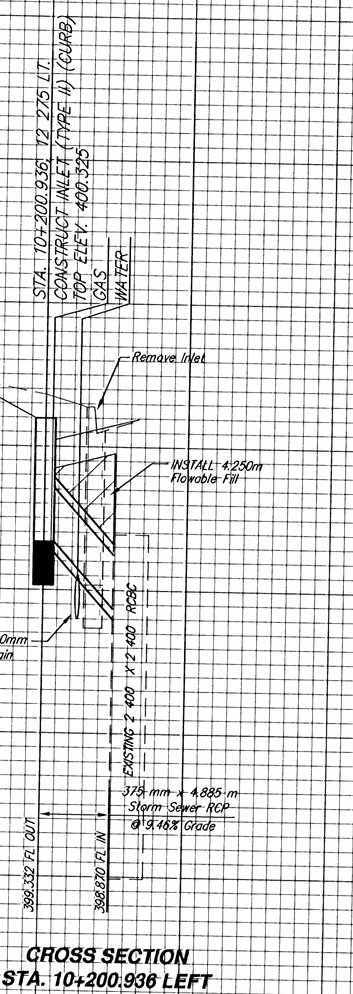

CROSS SECTION
STA. 10+200.936 LEFT
CENTRAL

STORM SEWER PROFILES

SRB
924 NORTH MAIN
WICHITA, KANSAS 67203
http://www.feist.com/~srb
316-264-8008
FAX 264-4521
E-Mail: srb@feist.com
SAVOY, RUGGLES & BOHM, P.A.
ENGINEERING & SURVEYING

PROJECT NUMBER
472-76-245-83057-000-000-001

DRAWN	DESIGN	REVIEW	DATE	UTILITY	SRB JOB
JRA	CMB/KWL		Dec. 13, 2000		1218T

REVISED

Cad file: profile C4

SHEET 30 OF 118