FHWA REGION NO.	STATE	PROJECT NUMBER	FISCAL YEAR	SHEET NUMBER	TOTAL SHEETS
7	KANSAS	87N-0128-01		52	118

BY	DATE
REFERENCES NOTED	
REFERENCES CHECKED	

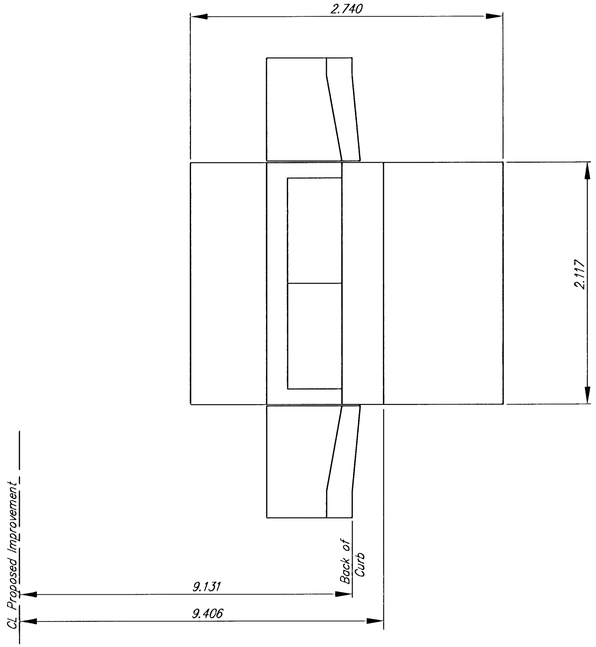

GENERAL NOTES

1. Contractor shall contract concrete fabrication company to cast proposed inlet tops.
2. Fabricator to be responsible for structural detailing of inlet tops. (H20 Loading)
3. Contractor shall field verify dimensions of existing inlets prior to fabrication.
4. Contractor shall be responsible for submitting shop drawings to City of Wichita for review.
5. Each inlet top shall be paid as "Inlet Top (Type 2-R)(Modify)".

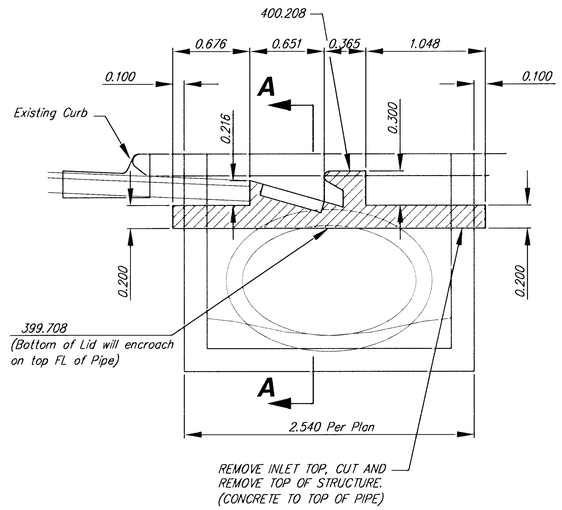

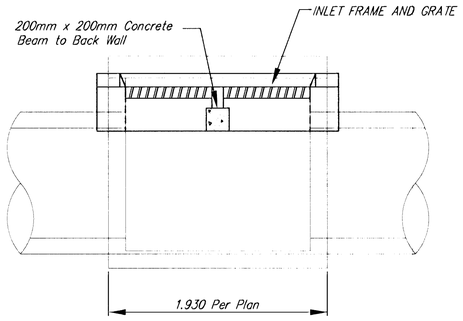

SECTION A-A

STA. 5+479.255 RIGHT

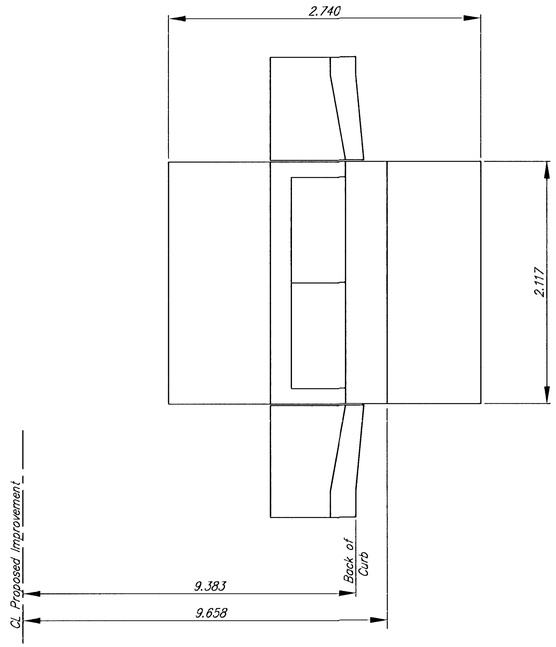

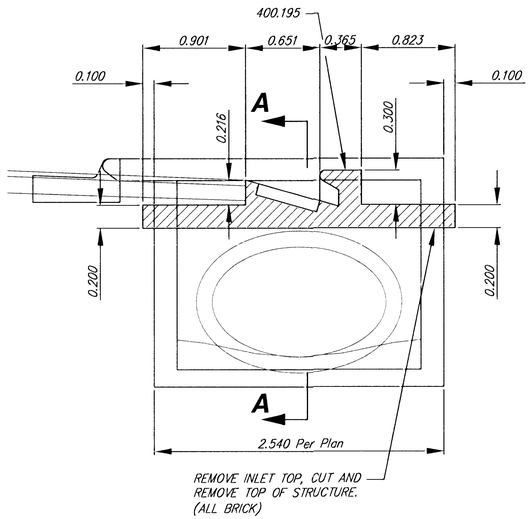

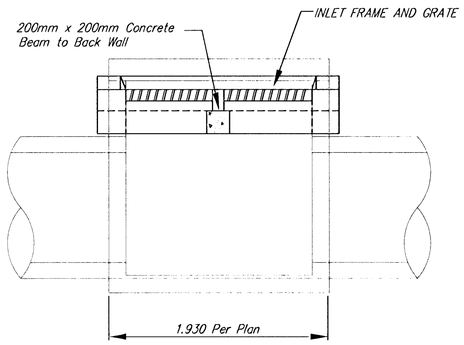

SECTION A-A

STA. 5+503.731 RIGHT

INLET MODIFICATION DETAIL

SRB
924 NORTH MAIN
WICHITA, KANSAS 67203
http://www.feist.com/~srb
316-264-8008
FAX 264-4621
E-Mail: srb@feist.com

SAVOY, RUGGLES & BOHM, P. A.
ENGINEERING & SURVEYING

PROJECT NUMBER
472-76-245-83057-000-000-001

DRAWN	DESIGN	REVIEW	DATE	UTILITY	SRB JOB
JRA	CMB	-	Dec. 13, 2000	-	1218T

REVISED

SHEET 52
TOTAL SHEETS 118

SCALE
0.500 0 0.500 1.000
PLAN: Lat. & Long. (meters)