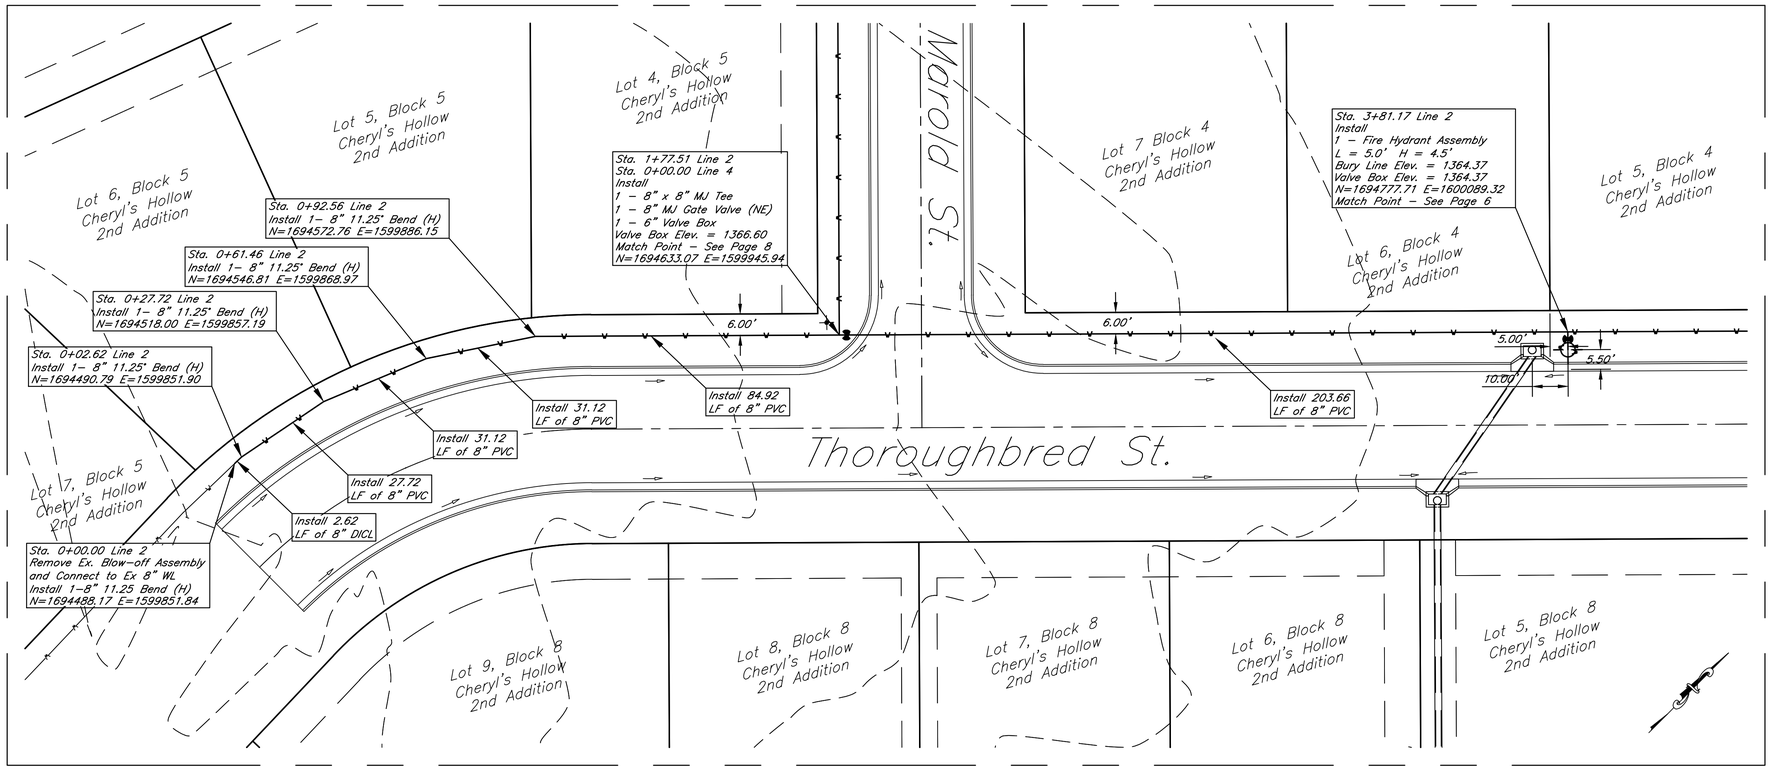

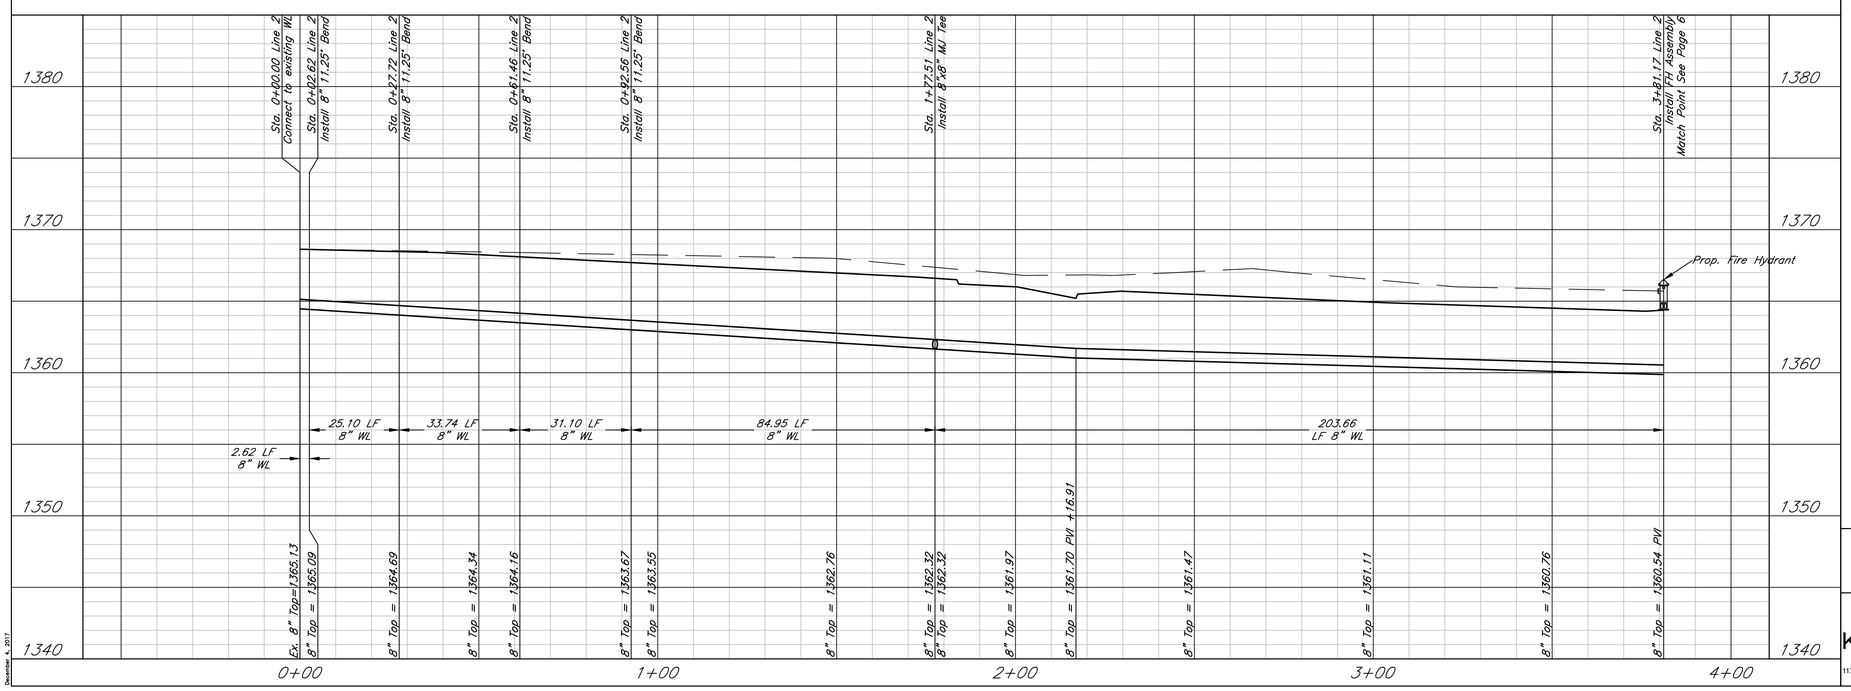

December 4, 2017

KIRK E. MILLER
LICENSED
11283
KANSAS
PROFESSIONAL ENGINEER

DATE: 12.4.2017

THIS SHEET HAS BEEN SIGNED, SEALED AND DATED ELECTRONICALLY

VERTICAL SCALE
(IN FEET)
1 inch = 5 ft.

HORIZONTAL SCALE
(IN FEET)
1 inch = 20 ft.

Cheryl's Hollow 2nd Addition - Phase 2

Line 2

Wichita, Kansas

KEMILLER ENGINEERING PA
117 E. Lewis, Wichita, KS 67202 (316)264-0242

PROJECT NUMBER			
KEM NO. 17104	FILE	DATE 12/2017	SHEET 5
DESIGN KM	DRAWN AHS	REVISED	