

BY	DATE
REFERENCES NOTED	
REFERENCES CHECKED	

FHWA REGION NO.	STATE	PROJECT NUMBER	FISCAL YEAR	SHEET NUMBER	TOTAL SHEETS
7	KANSAS	87N-0195-01	2001	24	127

SRB

SCALE
2,5 0 2,5 5
PLAN: Lat. & Long. (meters)

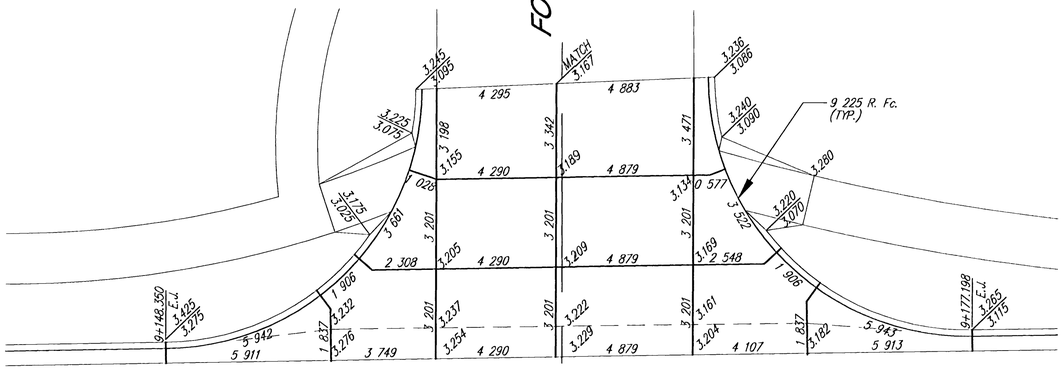

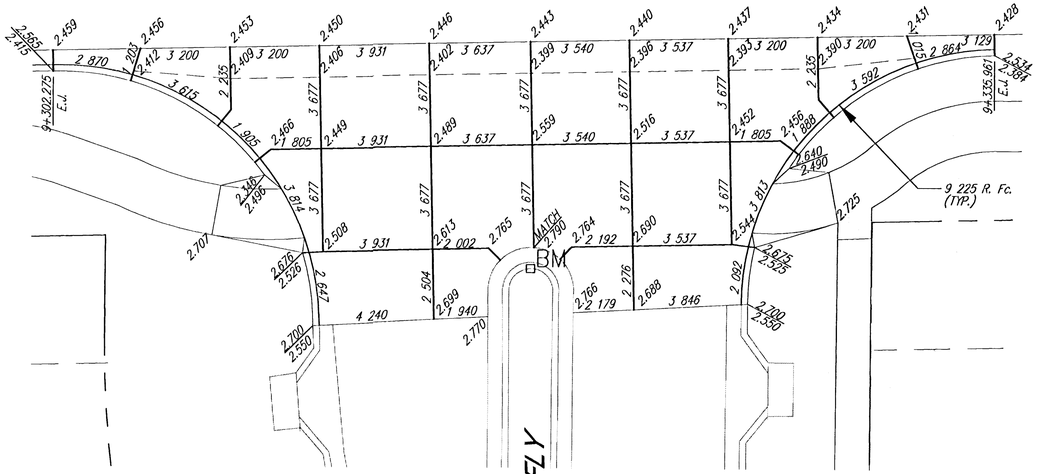

MAPLE IMPROVEMENTS - 135TH ST. W. TO 119TH ST. W.
INTERSECTION PLAN

SRB
924 NORTH MAIN
WICHITA, KANSAS 67203
www.srb1.com
316-264-8005
FAX 264-4921
E-Mail: srb@srb1.com

SAVOY, RUGGLES & BOHM, P. A.
ENGINEERING & SURVEYING

PROJECT NUMBER
472-76-245-83262-000-000-001

DRAWN	DESIGN	REVIEW	DATE	UTILITY	SRB JOB
TEB	JDS		Sept. 6, 2001		1217T

REVISED

SHEET NO. 24
TOTAL SHEETS 127