FHWA REGION NO.	STATE	PROJECT NUMBER	FISCAL YEAR	SHEET NUMBER	TOTAL SHEETS
7	KANSAS	87N-0195-01	2001	25	127


BY	DATE
REFERENCES NOTED	
REFERENCES CHECKED	


SRB

SCALE

2.5 0 2.5 5

PLAN: Lat. & Long. (meters)

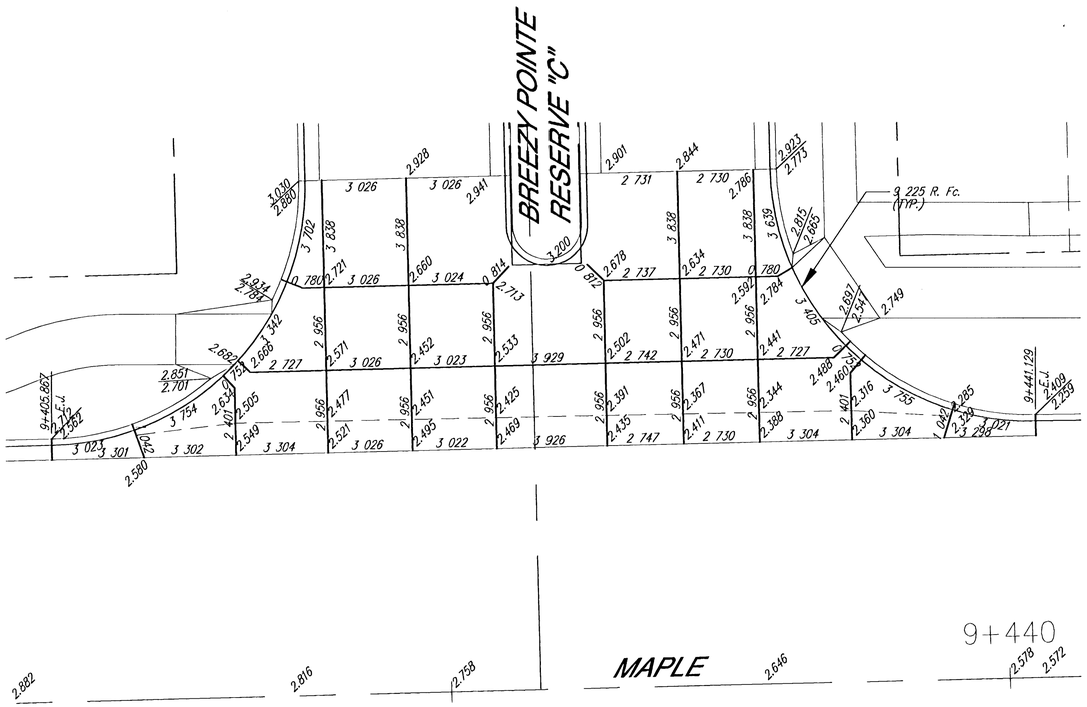

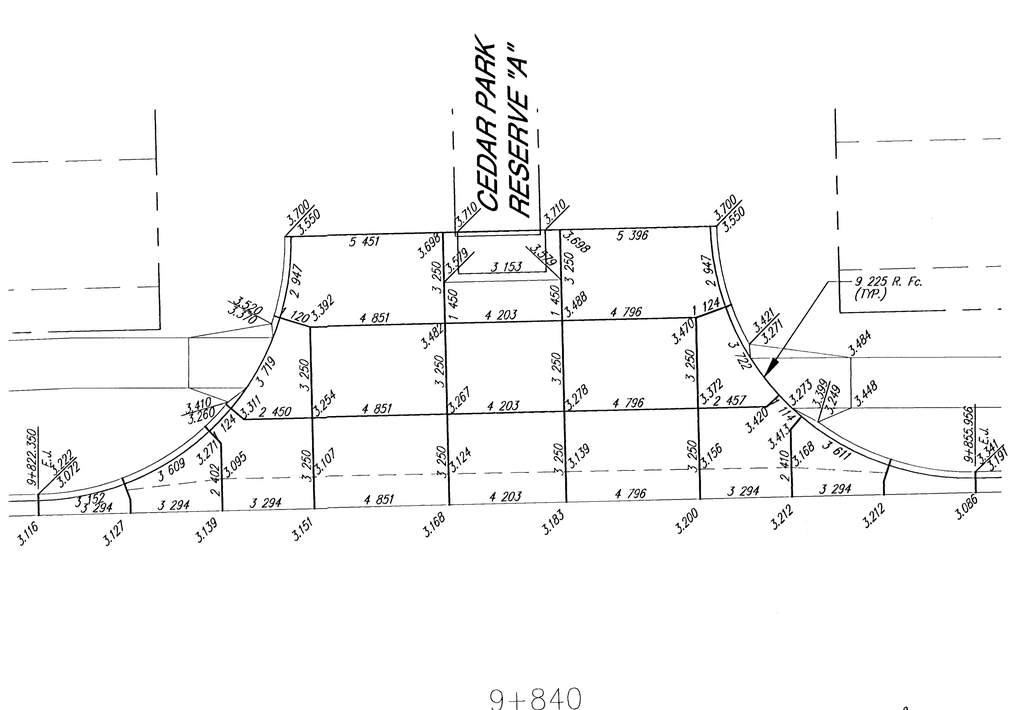

MAPLE IMPROVEMENTS - 135TH ST. W. TO 119TH ST. W.

INTERSECTION PLAN

SRB 824 NORTH MAIN WICHITA, KANSAS 67203 316-264-8008 FAX 264-4621 www.srb1.com E-Mail: srb@srb1.com

SAVOY, RUGGLES & BOHM, P.A. ENGINEERING & SURVEYING

PROJECT NUMBER 472-76-245-83262-000-000-001

DRAWN	DESIGN	REVIEW	DATE	UTILITY	SRB JOB
TEB	JDS		Sept. 6, 2001		1217T

REVISED

Sheet No. Joints 25 127