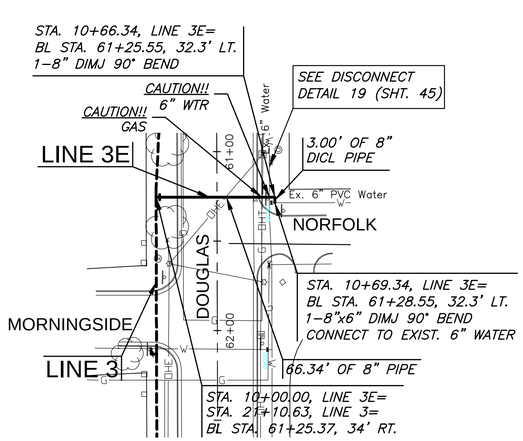

PLAN LINE 3E

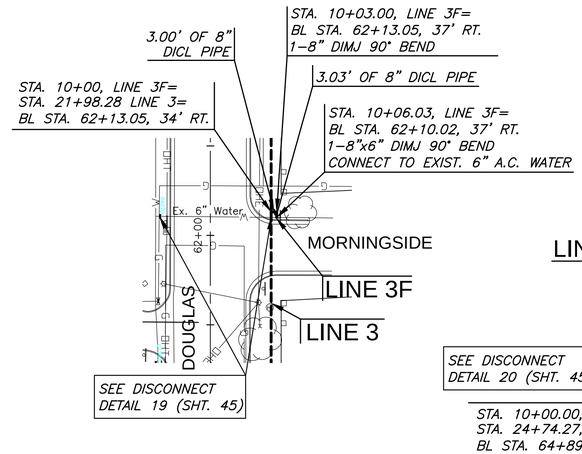

PLAN LINE 3F

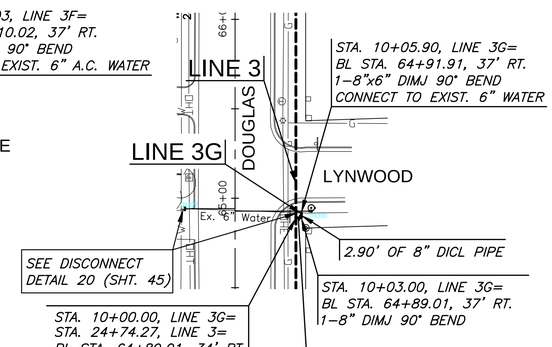

PLAN LINE 3G

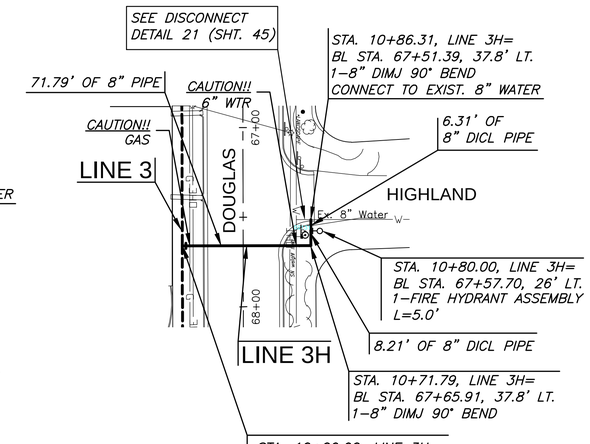

PLAN LINE 3H

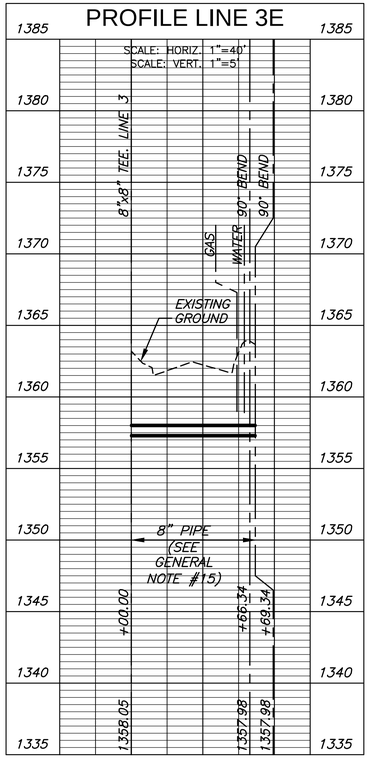

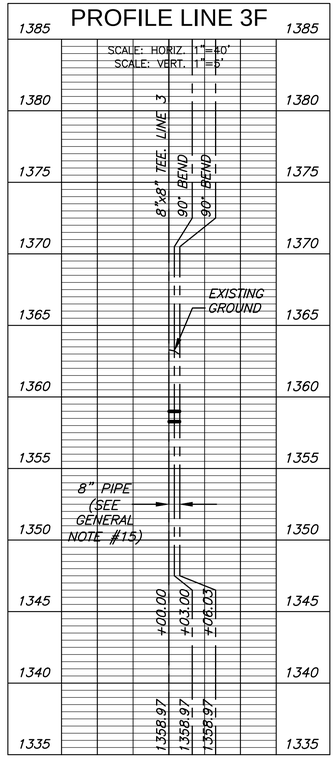

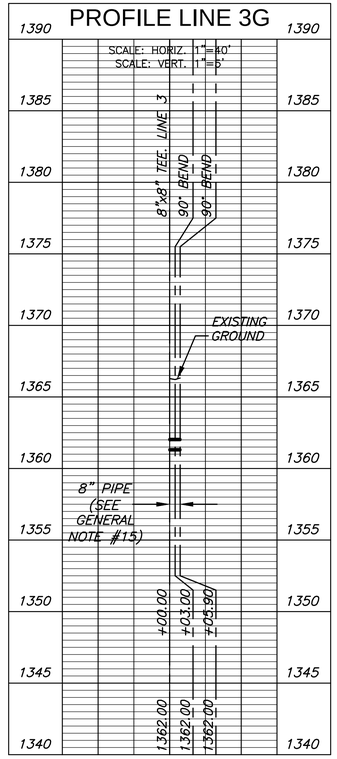

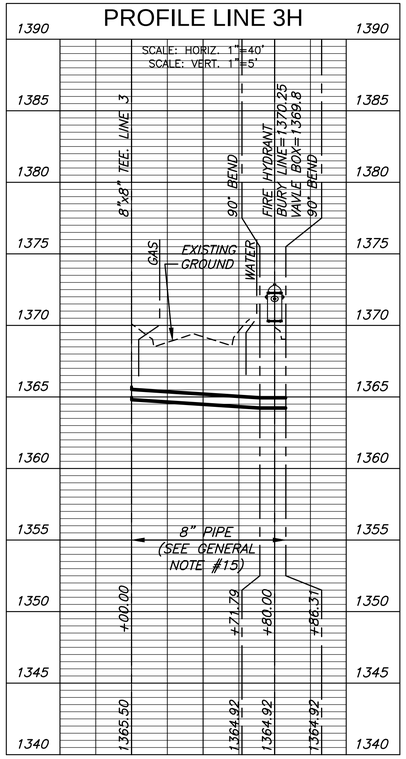

MKEC
Wichita, KS • 316-684-9600

WATER LINE REPLACEMENT PLANS

EASTBOROUGH NORTH

DESIGN

JEFFREY T. CARTWRIGHT LICENSED 3/27/17 14371 KANSAS PROFESSIONAL ENGINEER

©2013
MKEC Engineering
All Rights Reserved
www.mkec.com
These drawings and their contents, including, but not limited to, all concepts, designs, & ideas are the exclusive property of MKEC Engineering (MKEC), and may not be used or reproduced in any way without the express consent of MKEC.

LINES 3E-3H

PROJECT NO.	448-90610
DATE	SEPT. 2017
SCALE	AS SHOWN

DESIGNED	DRAWN	CHECKED
JTC	DM	JRA

NO.	REVISION	DATE

SHEET NO.

24 OF 77

J:\PROJECTS\2013\130101\713_COW EASTBOROUGH NORTH WATER REPLACES-CIV\LCAD\WTR\LINES 3E-3H.DWG

PLOTTED: Friday, September 29, 2017 @ 11:17AM