

FHWA REGION NO.	STATE	PROJECT NUMBER	FISCAL YEAR	SHEET NUMBER	TOTAL SHEETS
7	KANSAS	87N-0195-01	2001	60	127

BY	DATE
REFERENCES NOTED	
REFERENCES CHECKED	

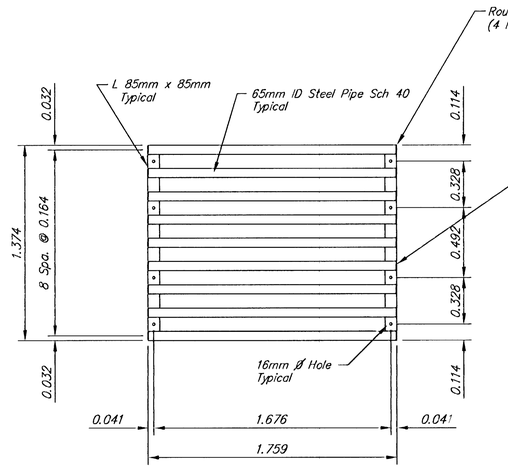


NOTE : Grate to be Galvanized after fabrication.


PIPE GRATE DETAILS

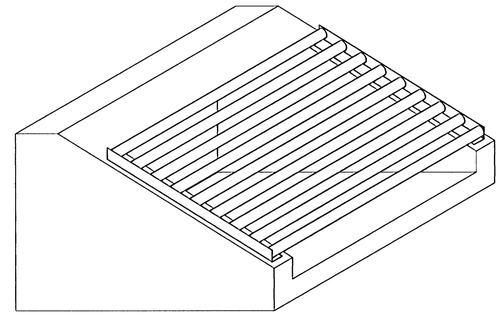

ISOMETRIC VIEW

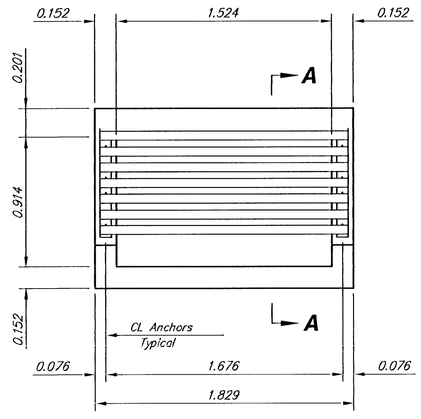

END VIEW

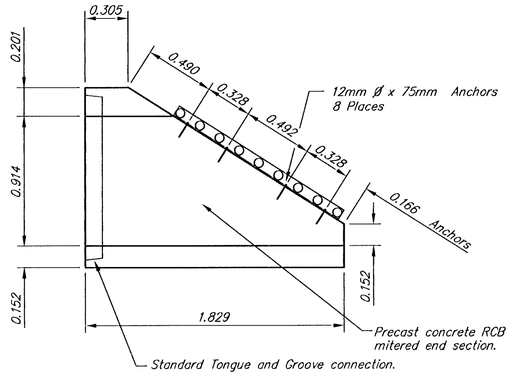

SECTION A-A

RCB END SECTION WITH GRATE DETAILS

SRB
924 NORTH MAIN
WICHITA, KANSAS 67203
www.srb1.com
316-264-6009
FAX 264-6521
E-Mail: srb@srb1.com
SAVOY, RUGGLES & BOHM, P. A.
ENGINEERING & SURVEYING

REVISED

PROJECT NUMBER
472-76-245-83262-000-000-001

DRAWN	DESIGN	REVIEW	DATE	UTILITY	SRB JOB
RA	T.C.R.		Sept. 27, 2000		1217T

Sht. No. of RCB end section: 60 / 127