
FHWA REGION NO.	STATE	PROJECT NUMBER	FISCAL YEAR	SHEET NUMBER	TOTAL SHEETS
7	KANSAS	87N-0195-01	2001	77	127

BY	DATE
REFERENCES NOTED	
REFERENCES CHECKED	

Phase 1A

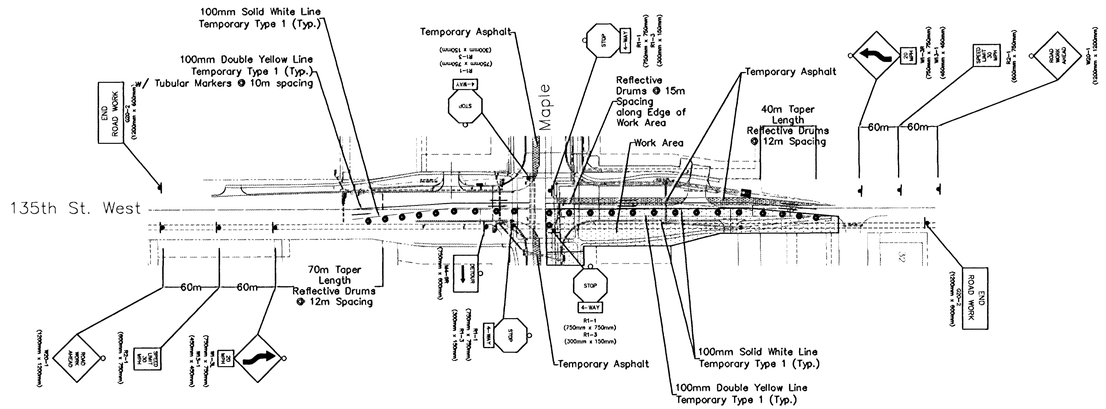

Taper Formula


L = (SW)/1.6 for speeds of 72 km/h or more

L = (WS^2)/157 for speed of 64 km/h or less

Where:
L = minimum length of taper
S = numerical value of posted speed prior to work
W = width of offset


Legend

- Type III Barricade
- Type B Warning Light
- Reflective Barrels/Drums
- Sign
- Traffic Flow

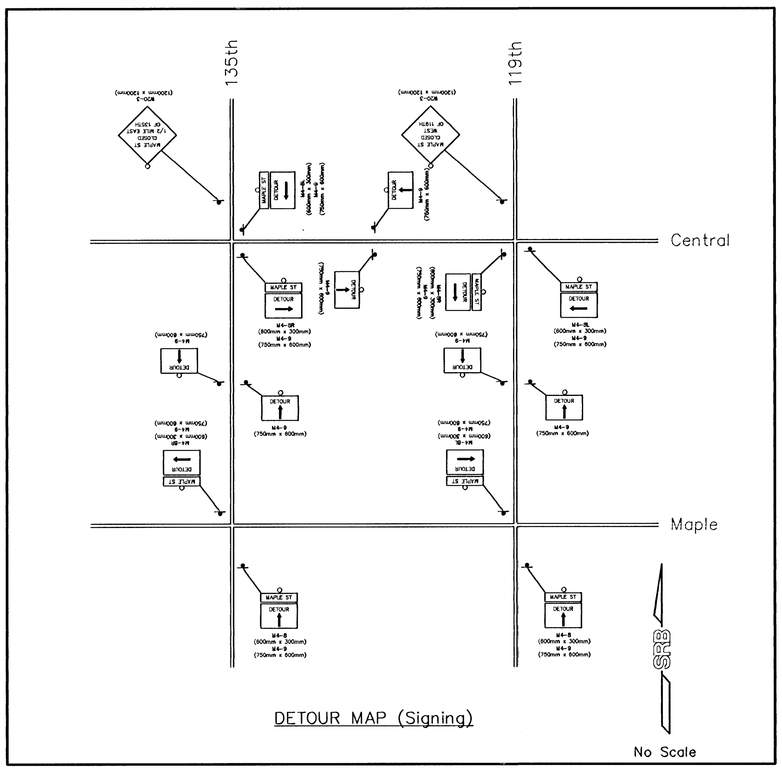

DETOUR MAP (Signing)

Phase 1B

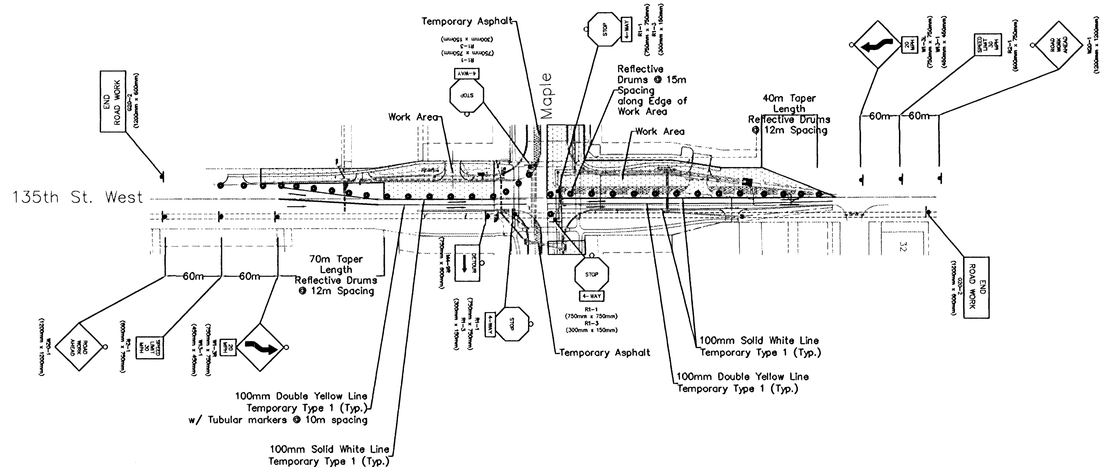

SRB

No Scale

NOTES

1. Contractor to maintain street name sign at intersection during construction.

Traffic Control - Phases 1A & 1B
135th STREET WEST

SRB
924 NORTH MAIN
WICHITA KANSAS 67203
www.srb1.com
316-264-8008
FAX 264-6021
E-Mail: srb@srb1.com
SAVOY, RUGGLES & BOHM, P.A.
ENGINEERING & SURVEYING

REVISED

PROJECT NUMBER
472-76-245-83262-000-000-001

DRAWN	DESIGN	REVIEW	DATE	UTILITY	SRB JOB
JDS	JDS	-	Oct. 3, 2001	-	1217T

DGN: TCE traffic-construct

77
127