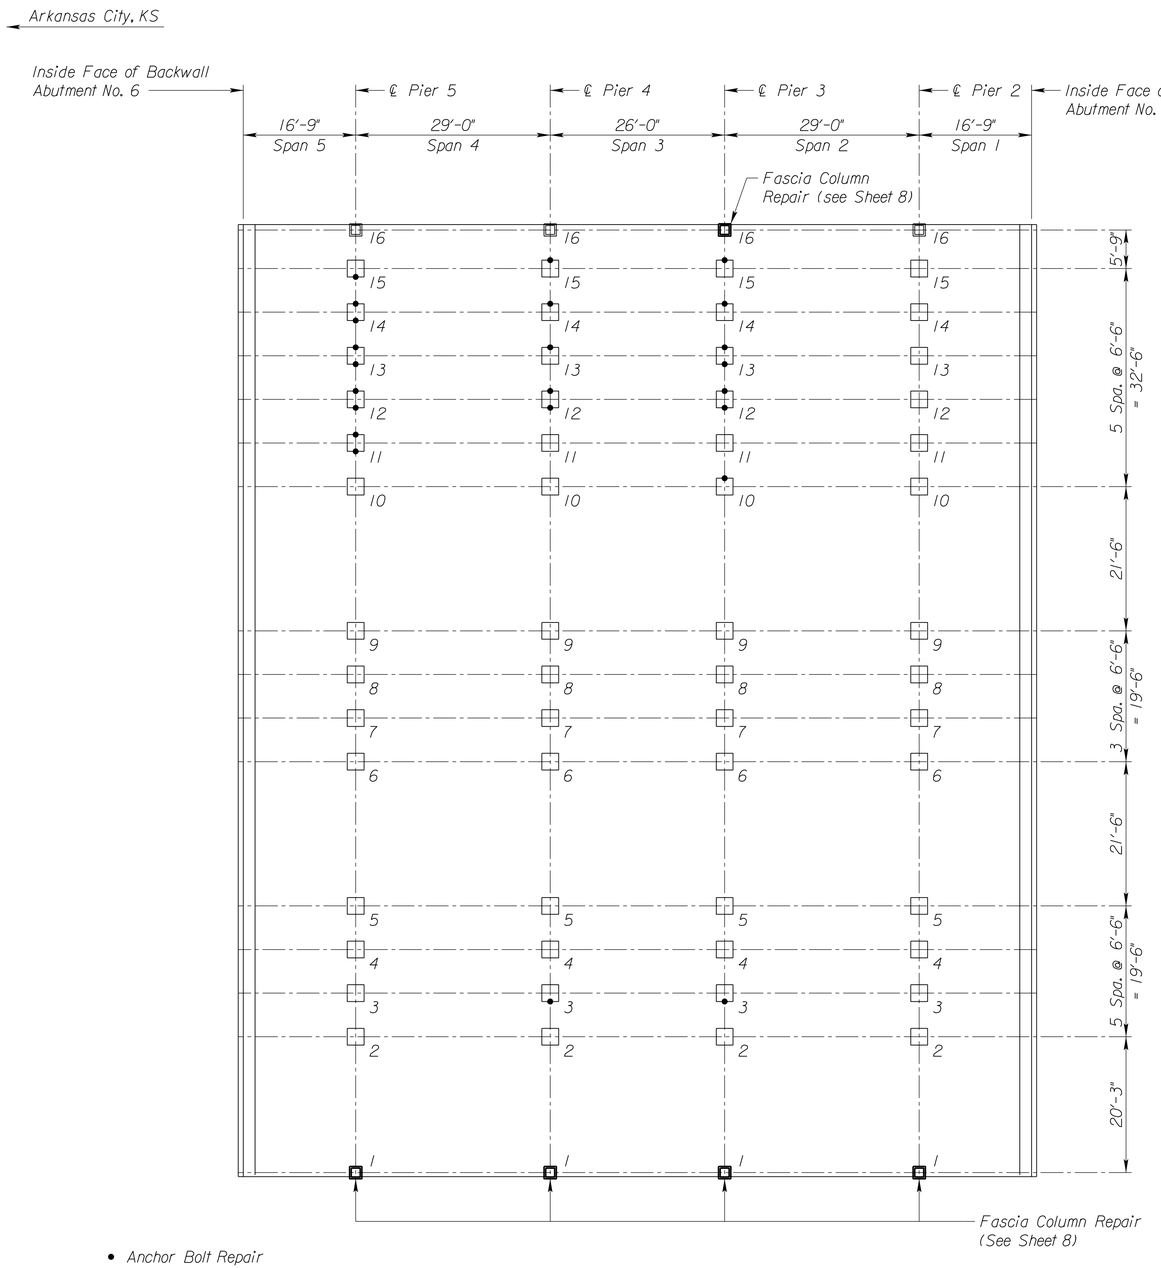

- Anchor Bolt Repair

COLUMN PLAN

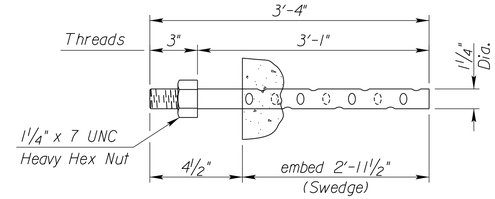

SWEDGE ANCHOR BOLT
(ASTM F1554 Gr. 55)
(23 Required @ 13.9 Lbs. Ea.)

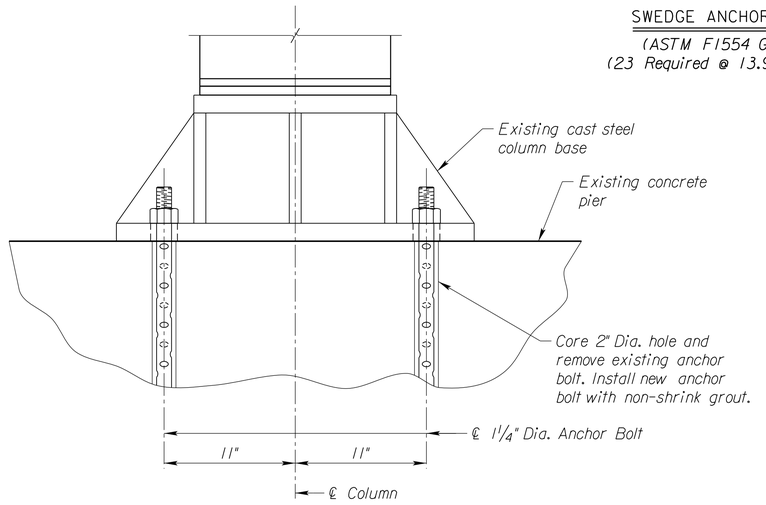

SECTION A-A

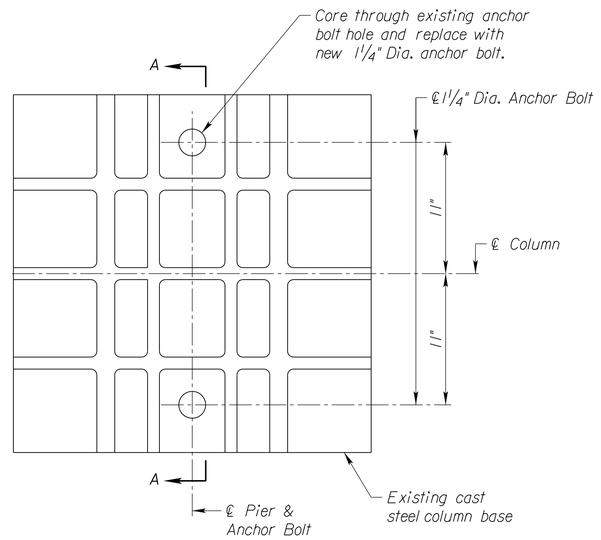

PLAN

ANCHOR BOLT REPAIR

PRINTS ISSUED

DATE	PURPOSE	NO.
7.31.17	90% Submittal Set	

DOUGLAS AVE.-BNSF
RAILROAD UNDERPASS
IMPROVEMENTS
WICHITA, KS

LK Architecture
Architecture • Engineering • Planning • Interior Design • Landscape Architecture
Inc.©
345 RIVERVIEW, WICHITA, KS 67203
Phone (316) 268-0230 Fax: (316) 268-0205
CONTACT: -

PROJECT NUMBER:
17145

SHEET TITLE:
COLUMN REPAIR DETAILS 1 OF 2

SHEET NUMBER:
7

LAT: 37.68622°N
LONG: 97.33001°W

TranSystems