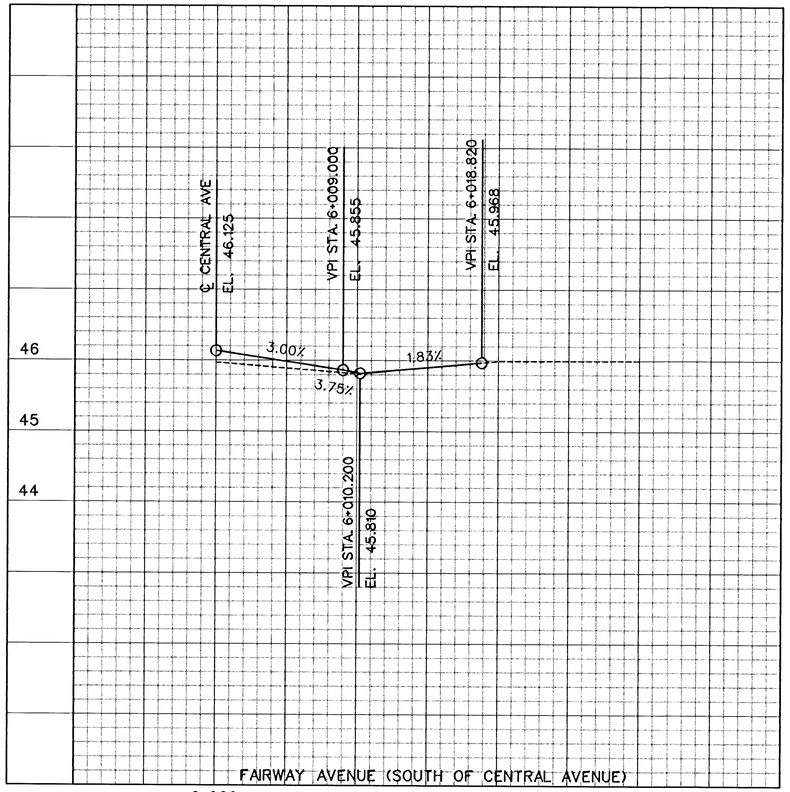
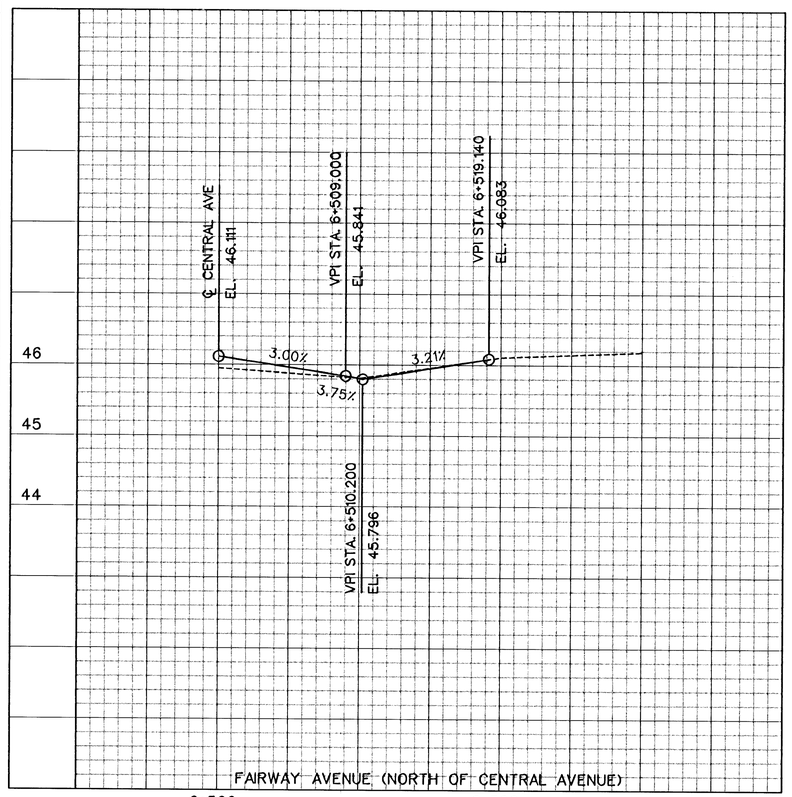
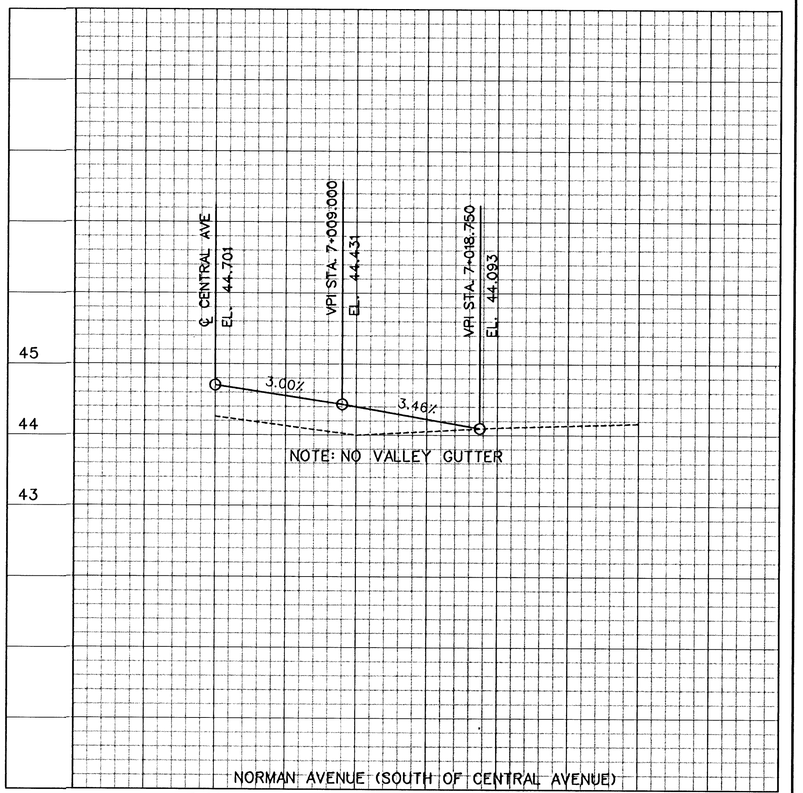


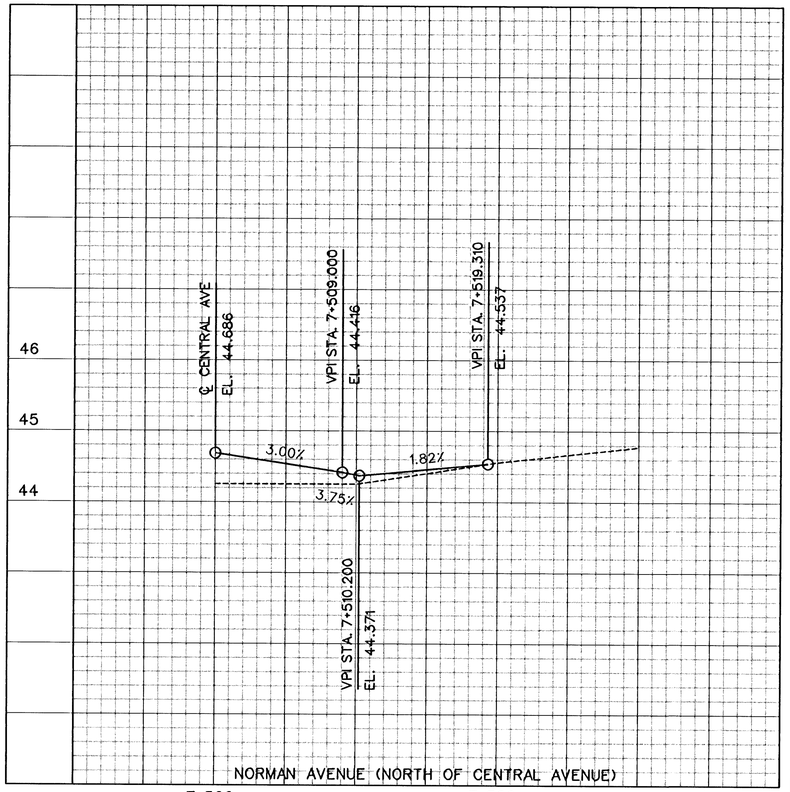

FAIRWAY AVENUE (SOUTH OF CENTRAL AVENUE)



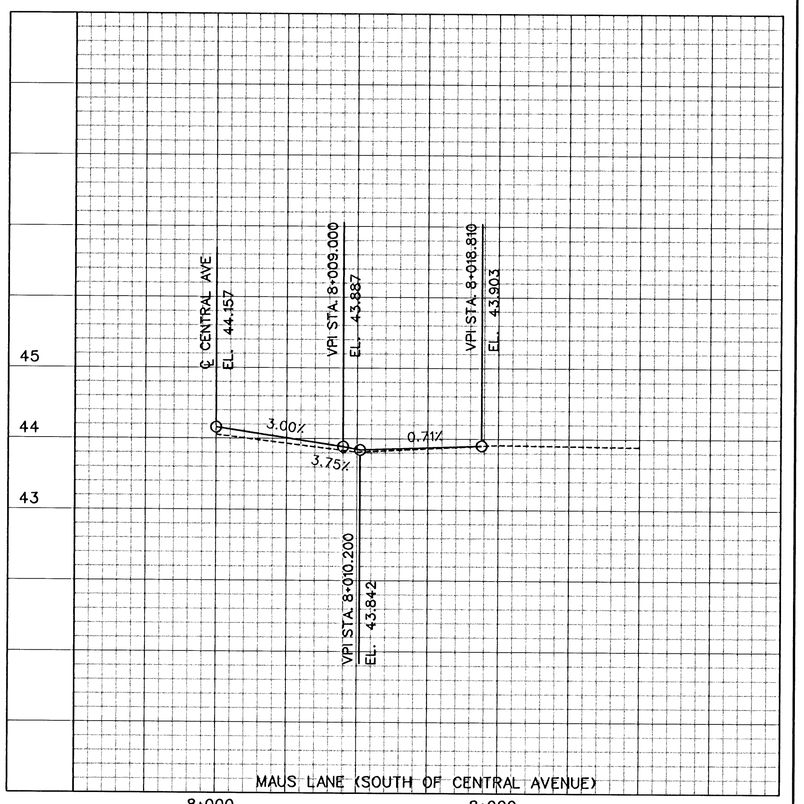

FAIRWAY AVENUE (NORTH OF CENTRAL AVENUE)



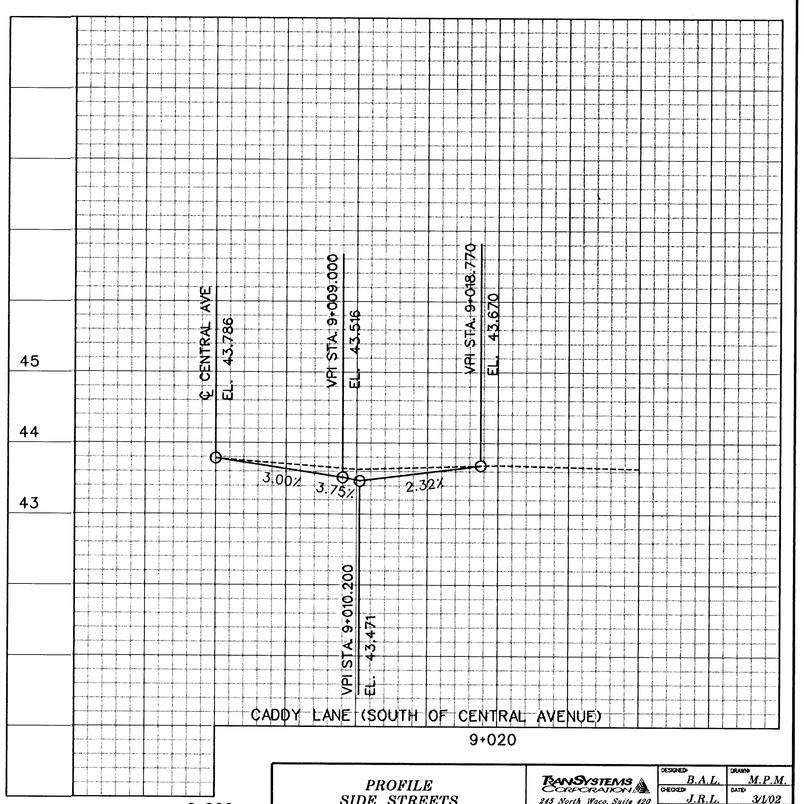

NORMAN AVENUE (SOUTH OF CENTRAL AVENUE)




NORMAN AVENUE (NORTH OF CENTRAL AVENUE)




MAUS LANE (SOUTH OF CENTRAL AVENUE)




CADDY LANE (SOUTH OF CENTRAL AVENUE)

*PROFILE*
*SIDE STREETS*

BANSYSTEMS CORPORATION
245 North Waco, Suite 420
Wichita, Kansas 67202

| | |
|---|---|
| DESIGNED | B.A.L. |
| CHECKED | J.R.L. |
| SCALE | 1:200 |
| DRAWN | M.P.M. |
| DATE | 3/1/02 |
| SHEET NO. | 18 |