



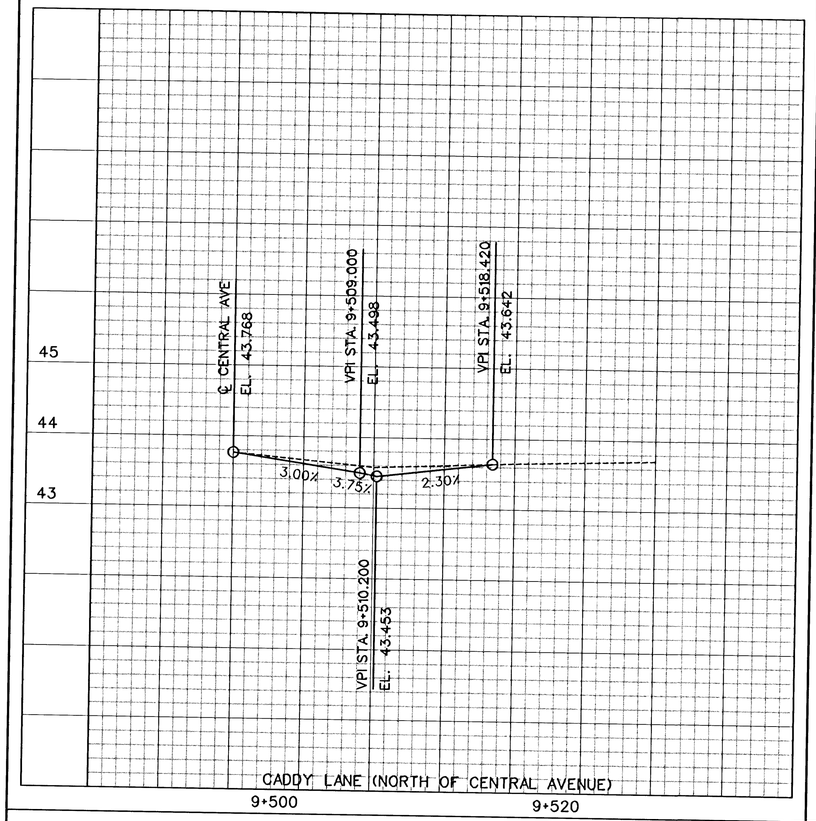


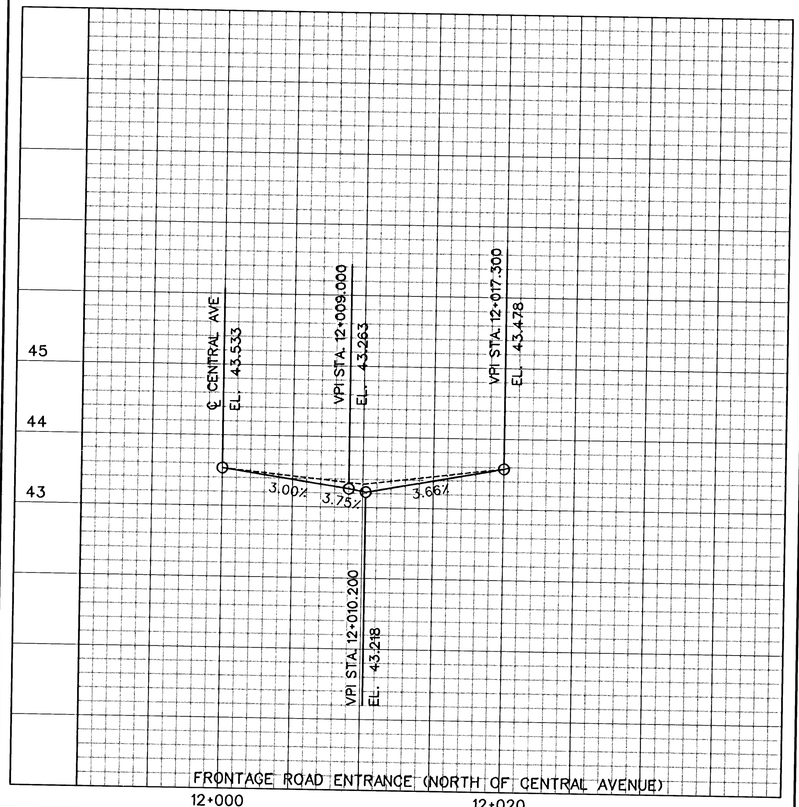

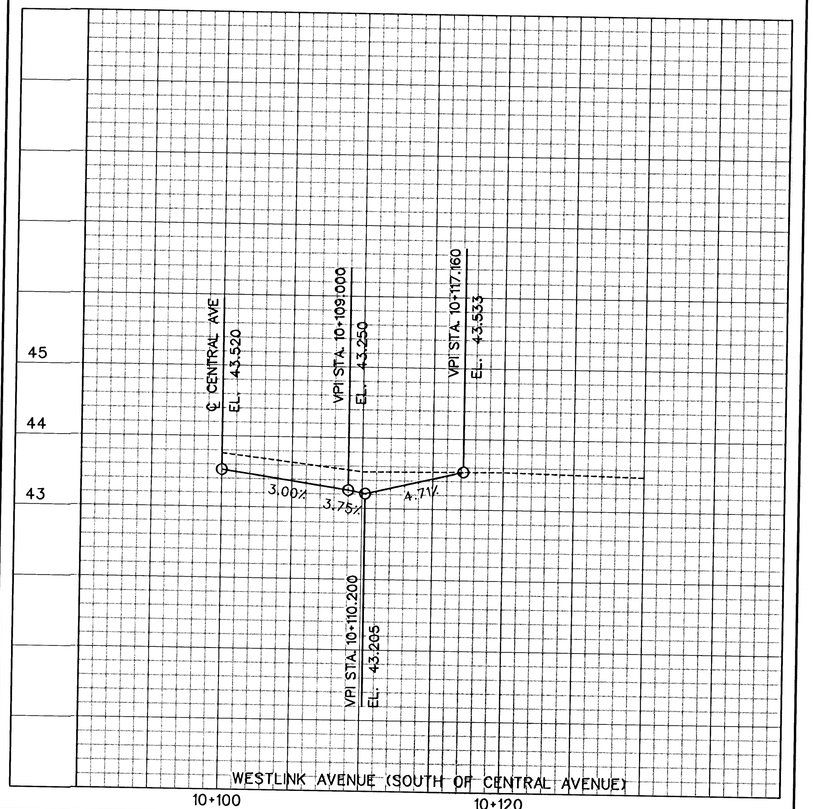

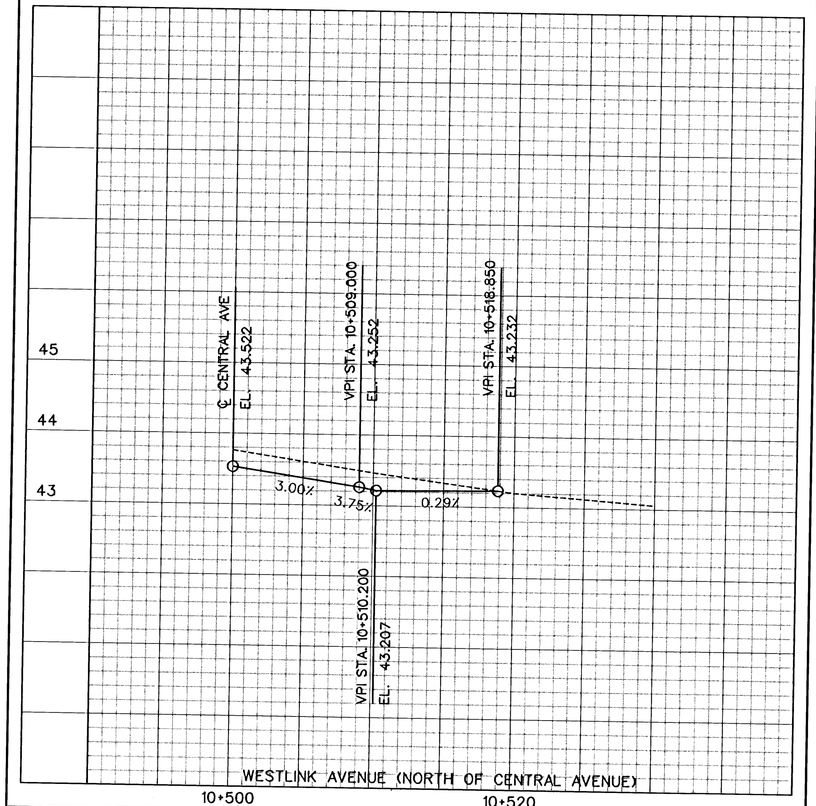

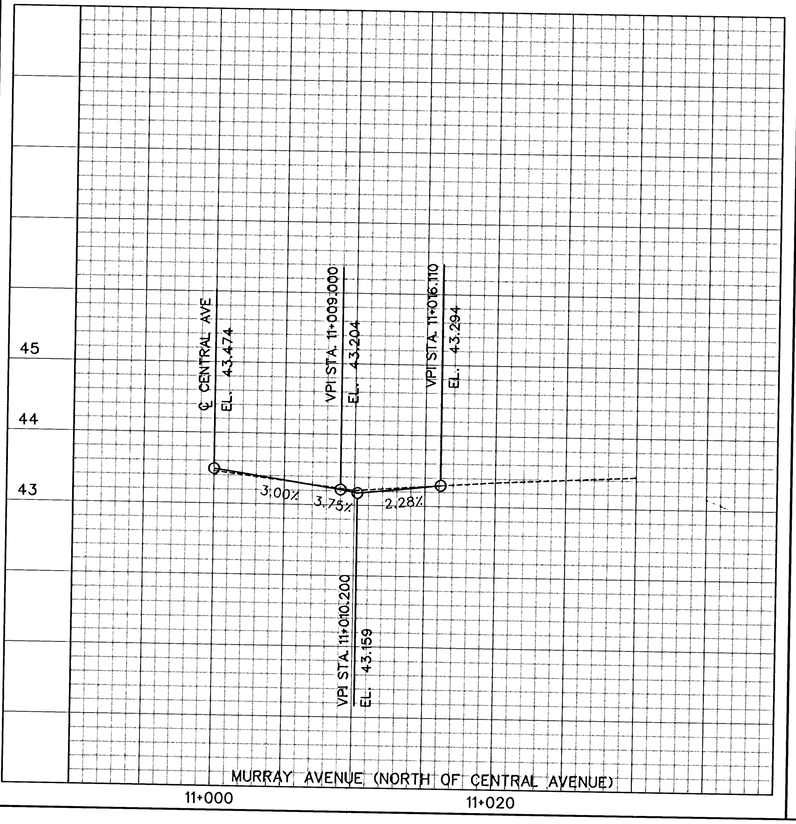

PROFILE
SIDE STREETS

BANSYSTEMS CONSULTANTS
245 North Waco, Suite 420
Wichita, Kansas 67202

DESIGNED	B.A.L.
DRAWN	M.P.M.
CHECKED	J.R.L.
DATE	3/1/02
SCALE	1:200
SHEET NO.	19