

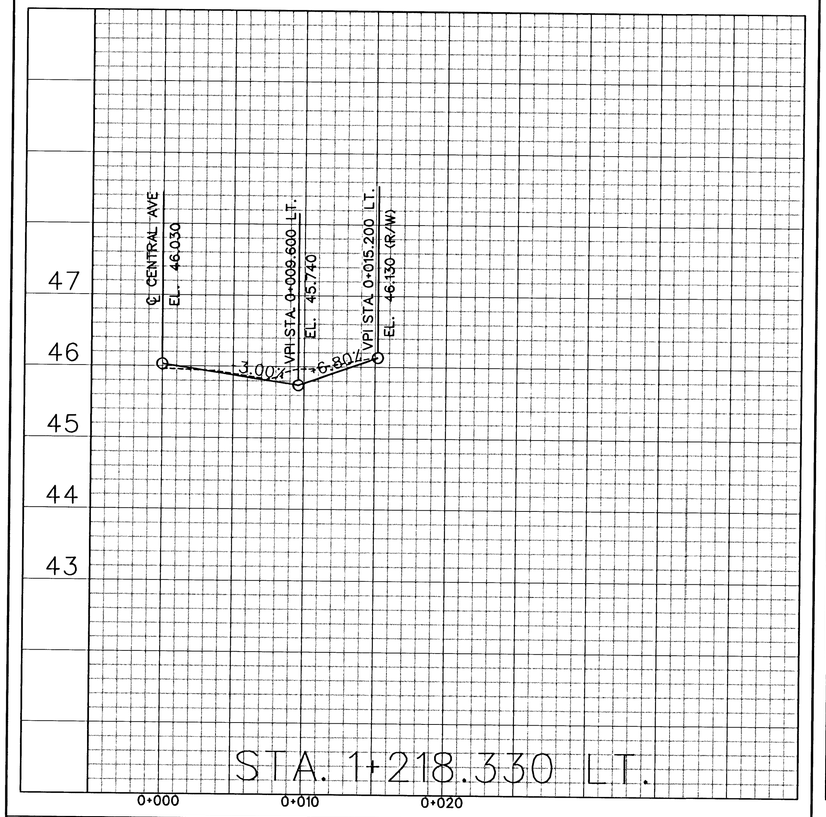


STA. 1+218.330 LT.

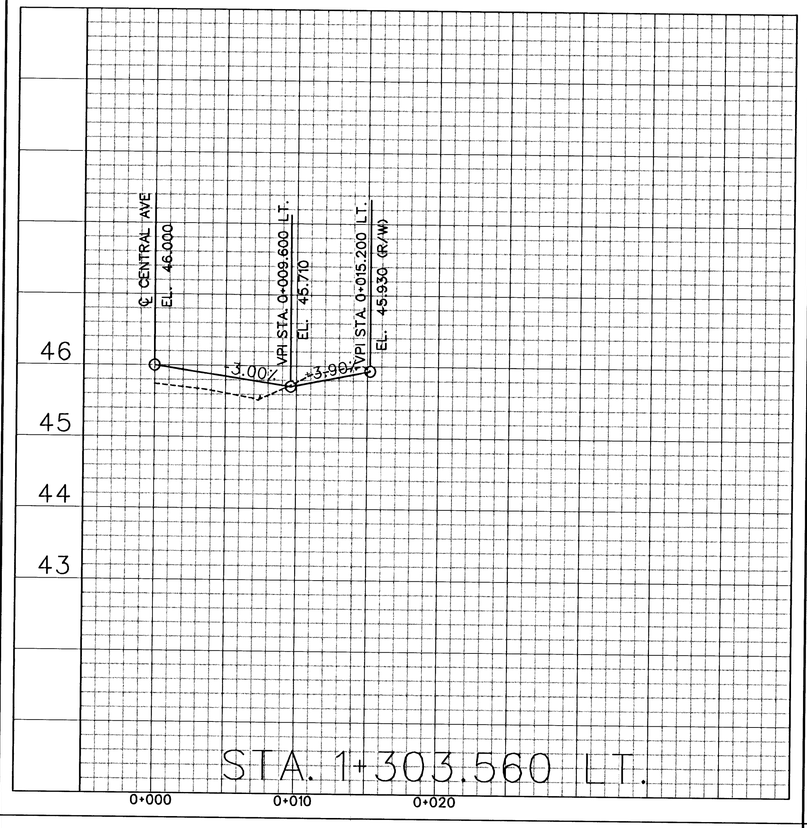

STA. 1+303.560 LT.

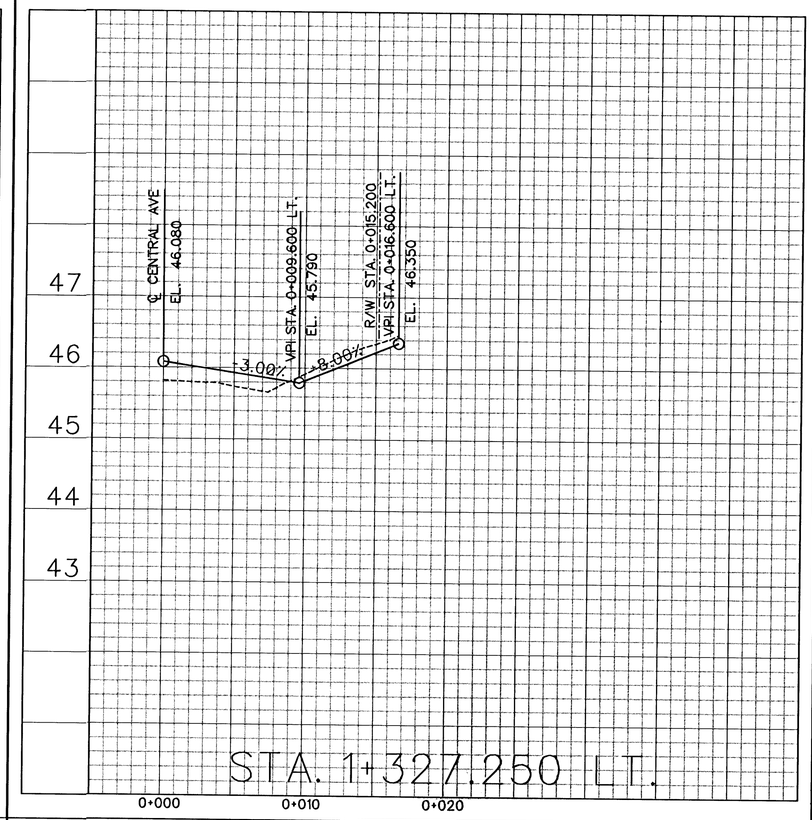

STA. 1+327.250 LT.

PROFILE
DRIVEWAYS

RANSYSTEMS CORPORATION
245 North Waco, Suite 420
Wichita, Kansas 67202

DESIGNED	B.A.L.
DRAWN	M.P.M.
CHECKED	J.R.L.
DATE	3/1/02
SCALE	scale
SHEET NO.	22