

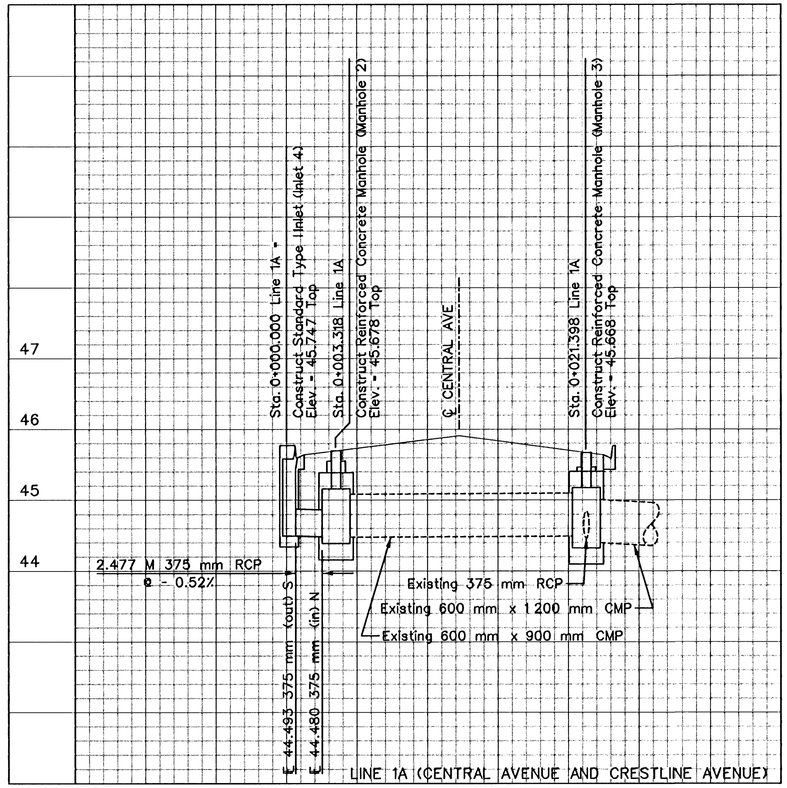



LINE 1A (CENTRAL AVENUE AND CRESTLINE AVENUE)

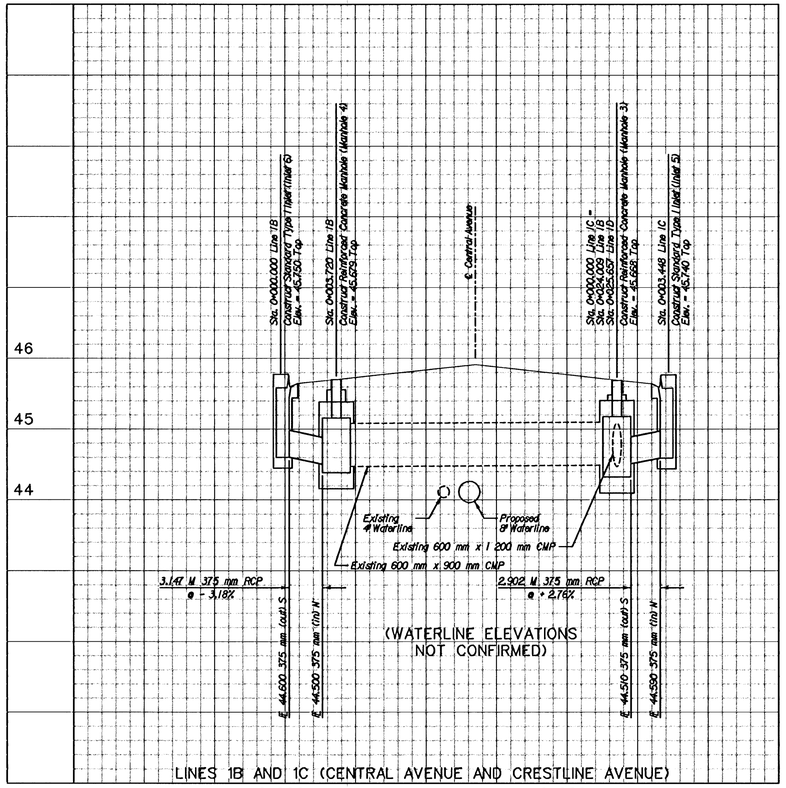


LINES 1B AND 1C (CENTRAL AVENUE AND CRESTLINE AVENUE)

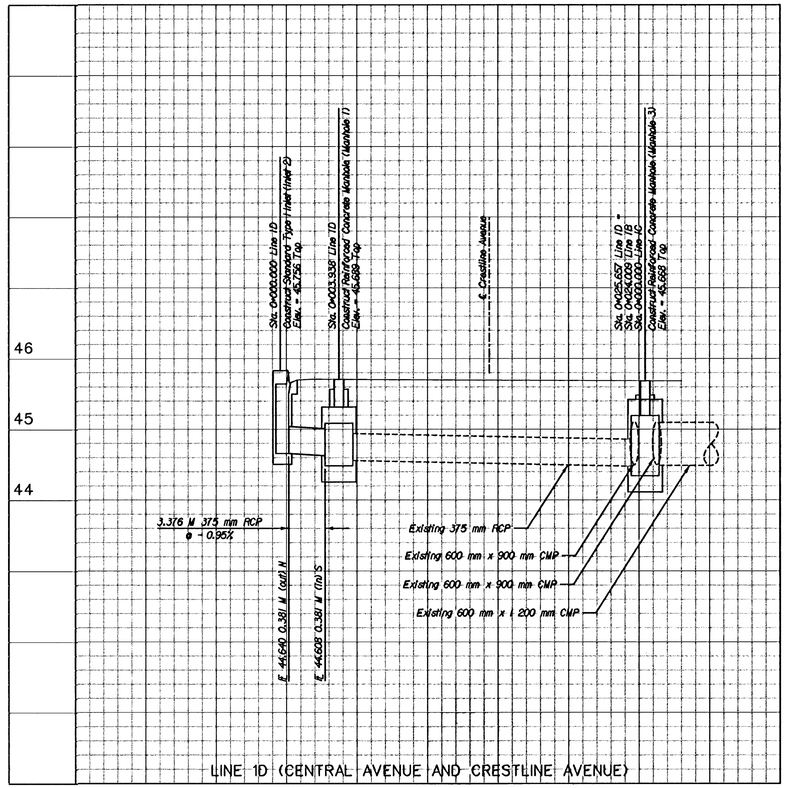


LINE 1D (CENTRAL AVENUE AND CRESTLINE AVENUE)

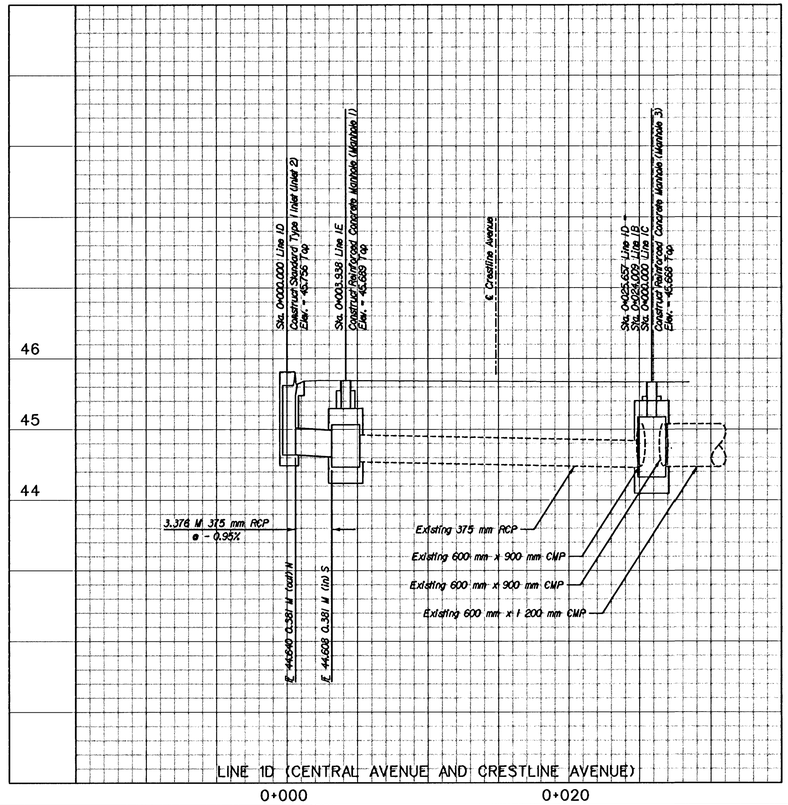

LINE 1D (CENTRAL AVENUE AND CRESTLINE AVENUE)

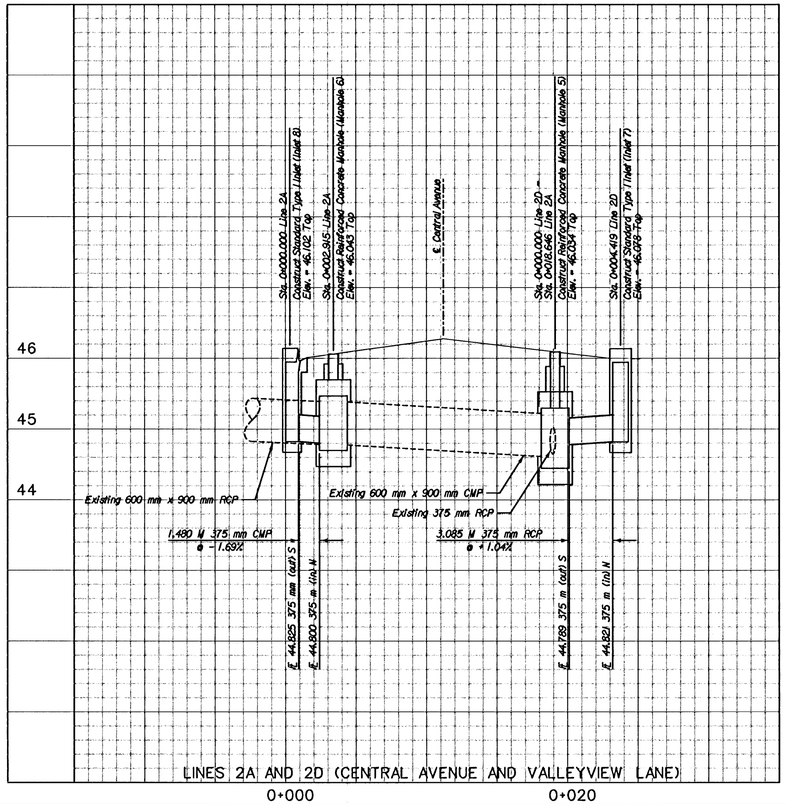

LINES 2A AND 2D (CENTRAL AVENUE AND VALLEYVIEW LANE)

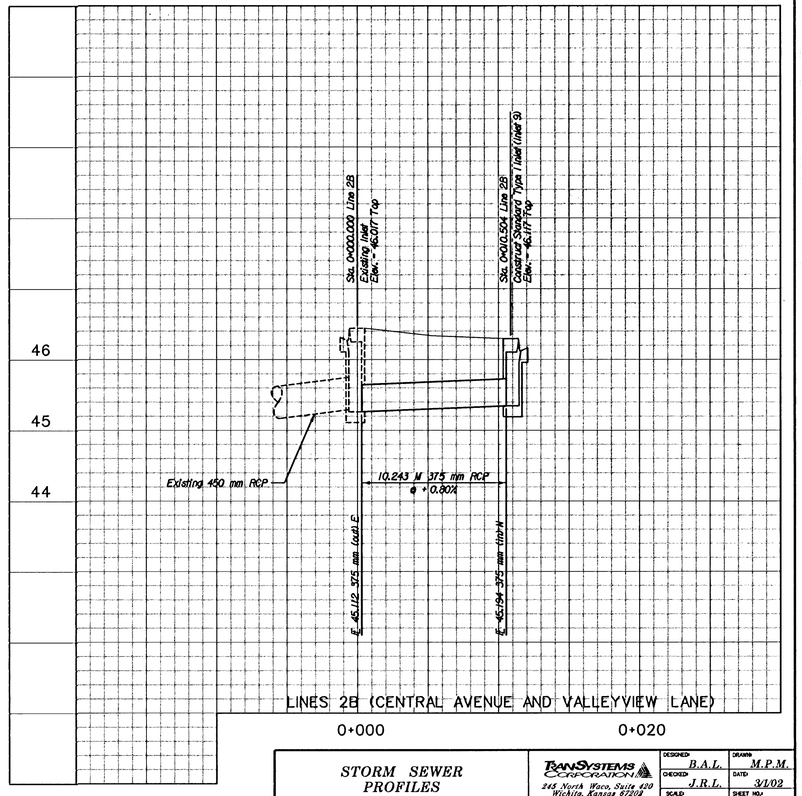

LINES 2B (CENTRAL AVENUE AND VALLEYVIEW LANE)

STORM SEWER PROFILES

TRANSYSTEMS CORPORATION
245 North Waco, Suite 420
Wichita, Kansas 67202

DESIGNED	B.A.L.	DRAWN	M.P.M.
CHECKED	J.R.L.	DATE	3/1/02
SCALE	1:200	SHEET NO.	23