
STATE	PROJECT NO.	YEAR	SHEET NO.	TOTAL SHEETS
KANSAS	87N-0192-01	2003	49	85

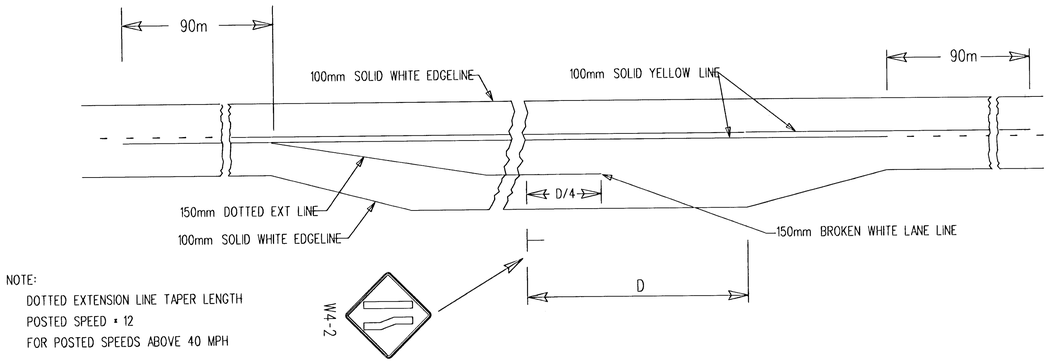


NOTE:
DOTTED EXTENSION LINE TAPER LENGTH
POSTED SPEED x 12
FOR POSTED SPEEDS ABOVE 40 MPH


TYPICAL MARKING FOR AUXILIARY PASSING LANE

NOTE: ALL PAVEMENT MARKINGS SHALL BE BROKEN AT CROSS ROADS.

FOR HIGHWAY JUNCTIONS THE NO PASSING ZONE WILL EXTEND 300m FROM INTERSECTION

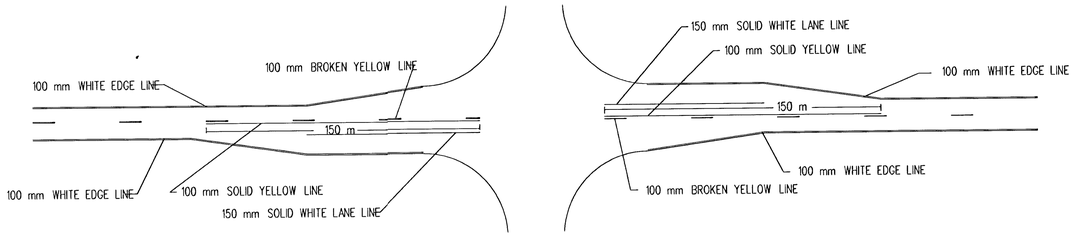


TYPICAL ROAD JUNCTION MARKINGS WITH BYPASS LANES

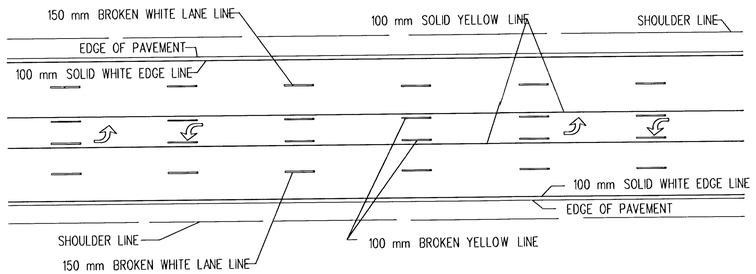


TWO-WAY LEFT TURN DETAIL FOR FIVE LANE ROADWAY


SPEED CONVERSION CHART	
MPH	km/h
20	30
25	40
30	50
35	60
40	60
45	70
50	80
55	90
60	100
65	110
70	110

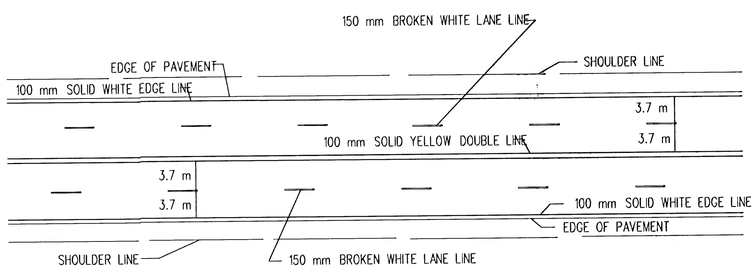

TYPICAL MARKINGS FOR FOUR LANE ROADWAY

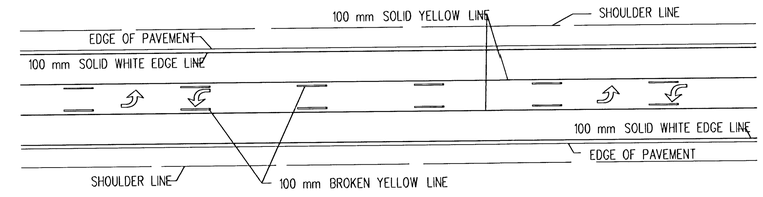


TWO-WAY LEFT TURN DETAIL FOR THREE LANE ROADWAY

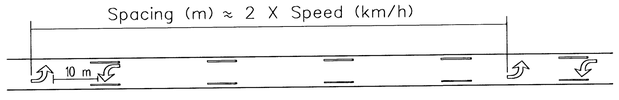


TWO-WAY LEFT TURN ARROW SPACING DETAIL


NOTE: If arrows are used space the arrows as shown in the spacing detail

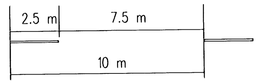

TYPICAL SPACING FOR BROKEN LINES UNLESS OTHERWISE NOTED ON PLANS

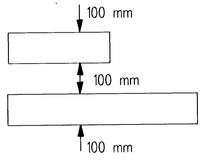

TYPICAL SPACING FOR NO PASSING LINES UNLESS OTHERWISE NOTED ON PLANS

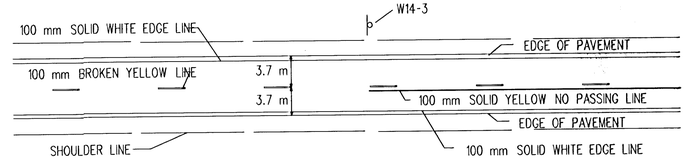

TYPICAL TWO LANE MARKINGS

NOTE: LONGITUDINAL PAVEMENT MARKING LINES SHALL BE OFFSET A MINIMUM OF 50mm FROM LONGITUDINAL PAVEMENT JOINTS.

NO.	DATE	REVISION	BY	APP'D
4	01/02/03	Add passing lane detail & arrow note	GJI	LGV
3	03/07/98	Add County Road detail	JFF	LGV
2	02/24/98	REFORMATTED W/NEW DETAILS	JFF	LGV
1	03/08/96	BROKEN LINE DETAIL	JFF	JET

KANSAS DEPARTMENT OF TRANSPORTATION

TYPICAL PAVEMENT MARKING DETAILS FOR UNDIVIDED ROADWAYS

TE308SI 05/12/94

FHWA APPROVAL	01/17/03	APP'D JAMES E. TOBABEN	
DESIGNED JFF	DETAILED GSB	QUANTITIES	TRACED
DESIGN CK. JET	DETAIL CK. JFF	QUAN. CK.	TRACE CK.

Plotted By : @@USERNAME@@ Thacher Bldg.. 4th Floor
Plot File : @@@@@@@@@@@@DGNSPEC@@@@@@@@@@@@@@
Plot Date : @@@@@@STIME@@@@@@