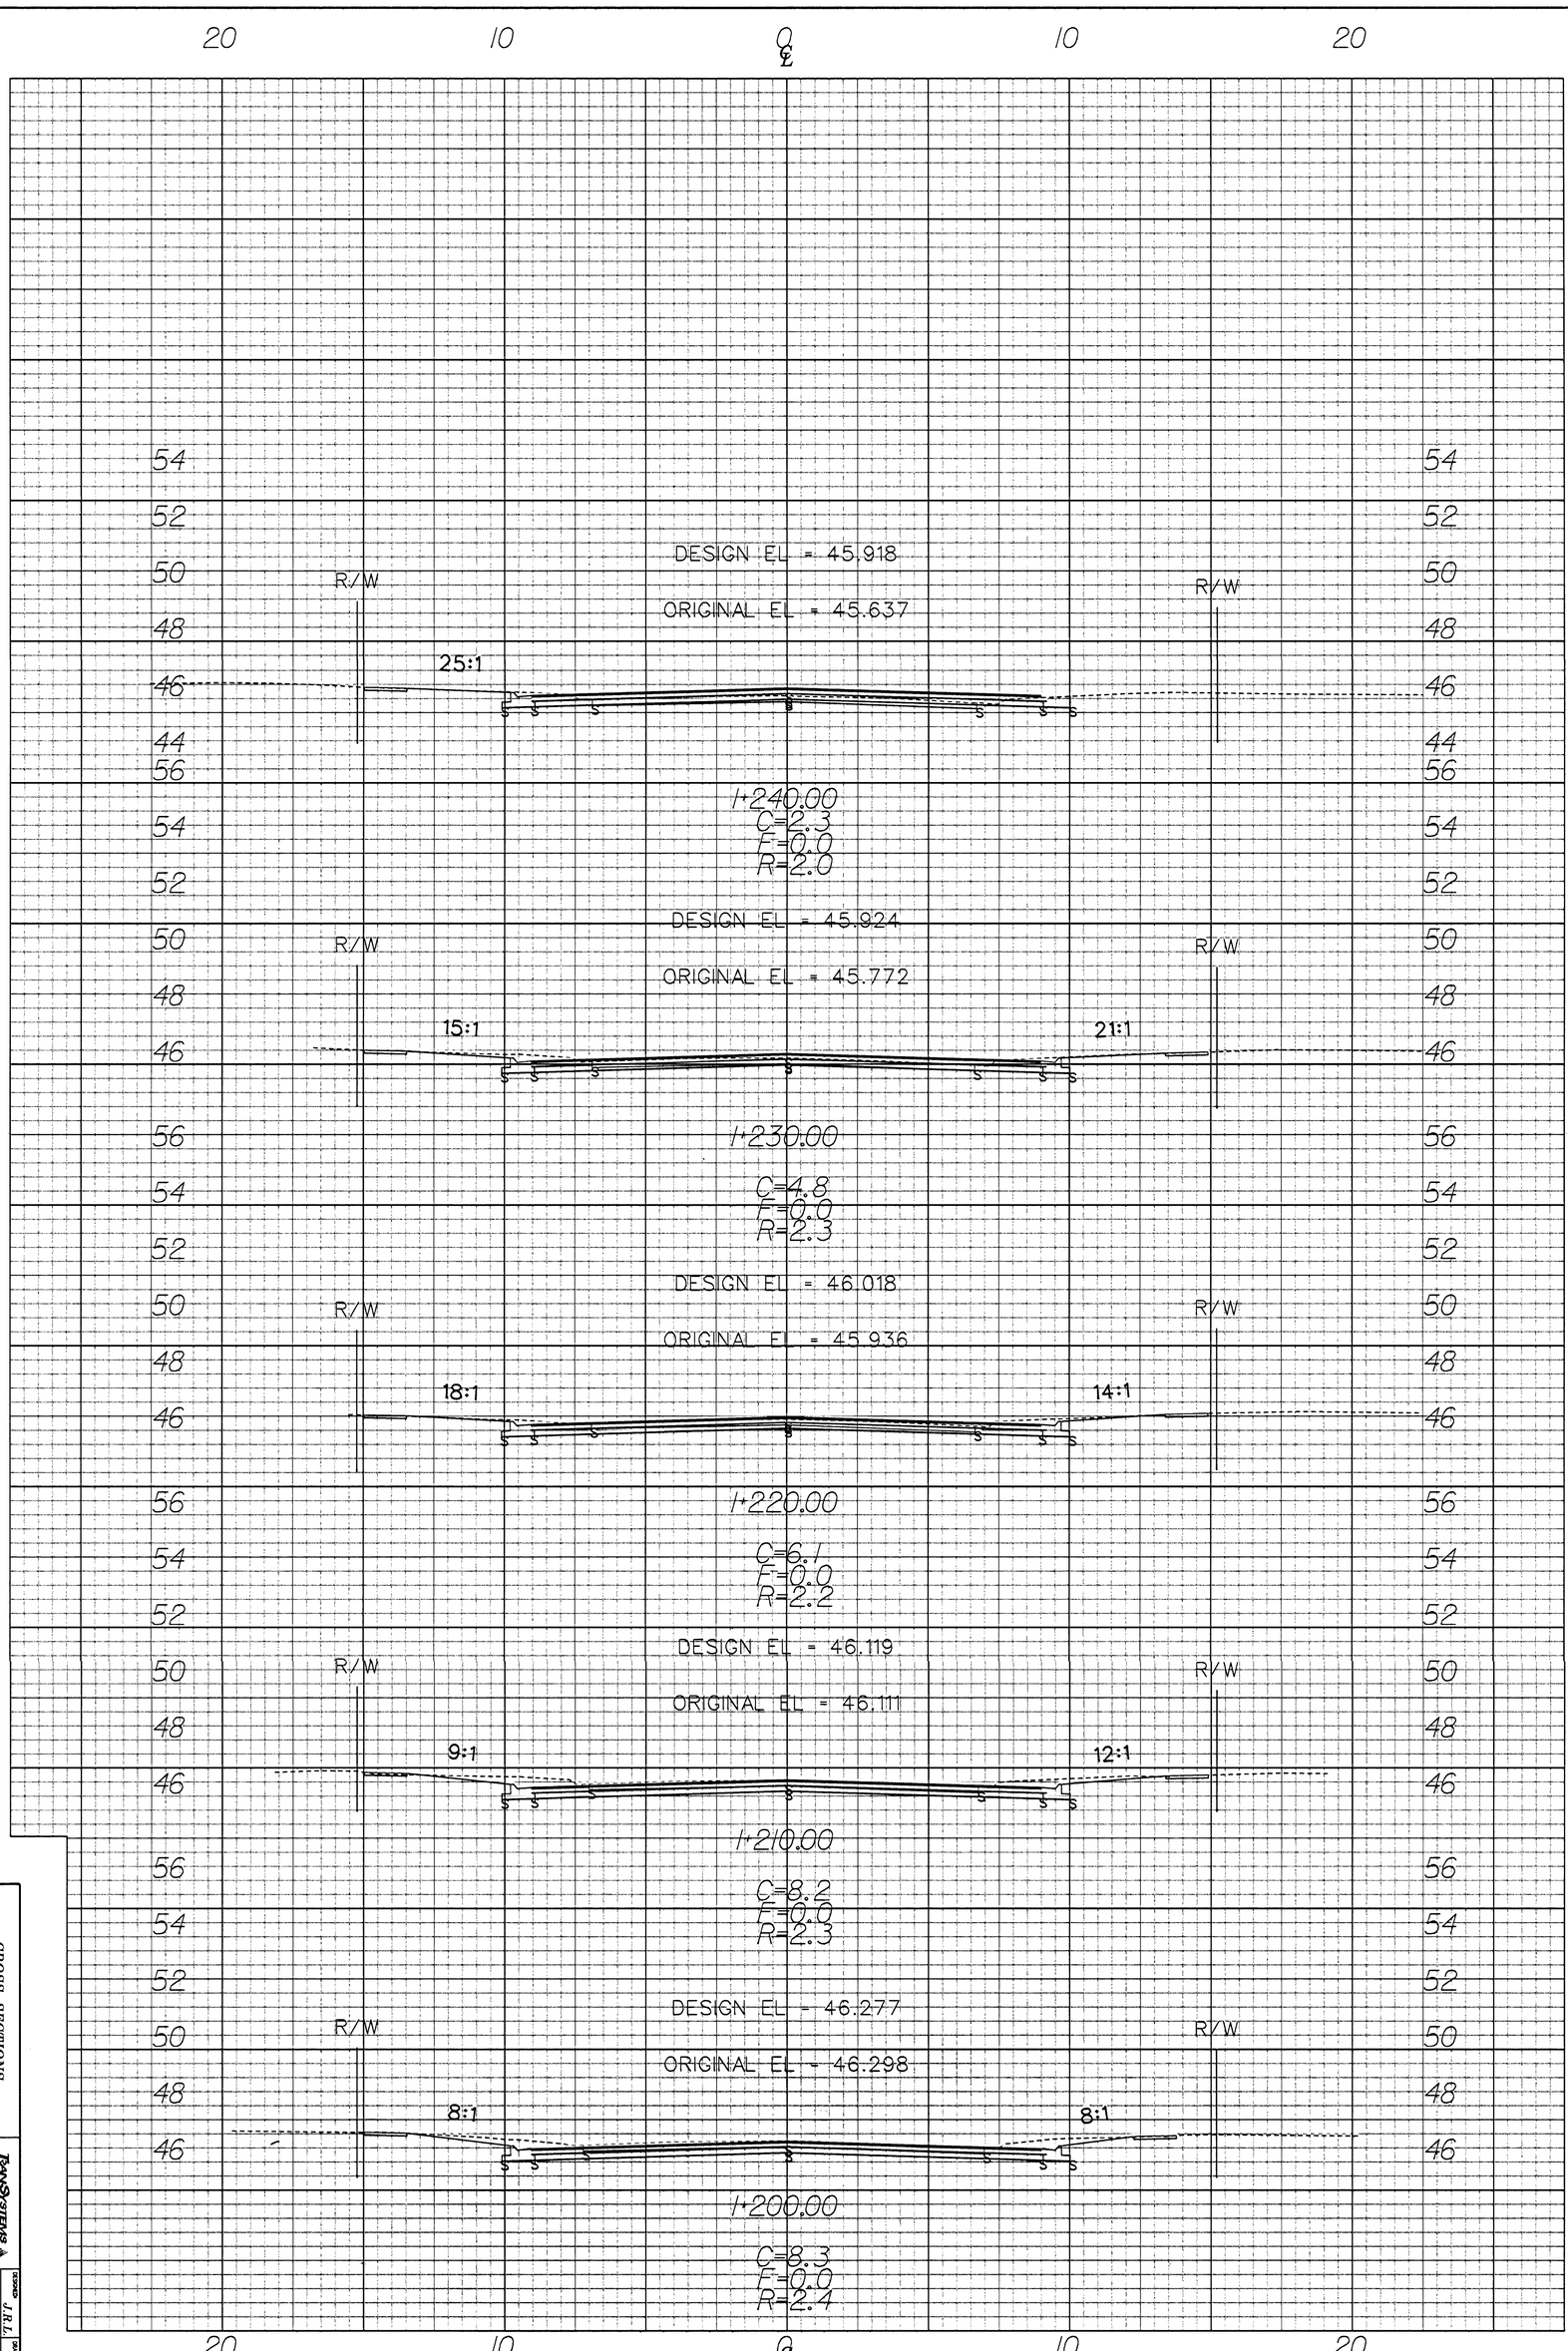


CROSS SECTIONS

TRANSYSTEMS

DESIGNED J.R.L.
DRAWN M.P.M.
CHECKED B.A.L.
DATE 12/2003
SCALE
SHEET NO. 84