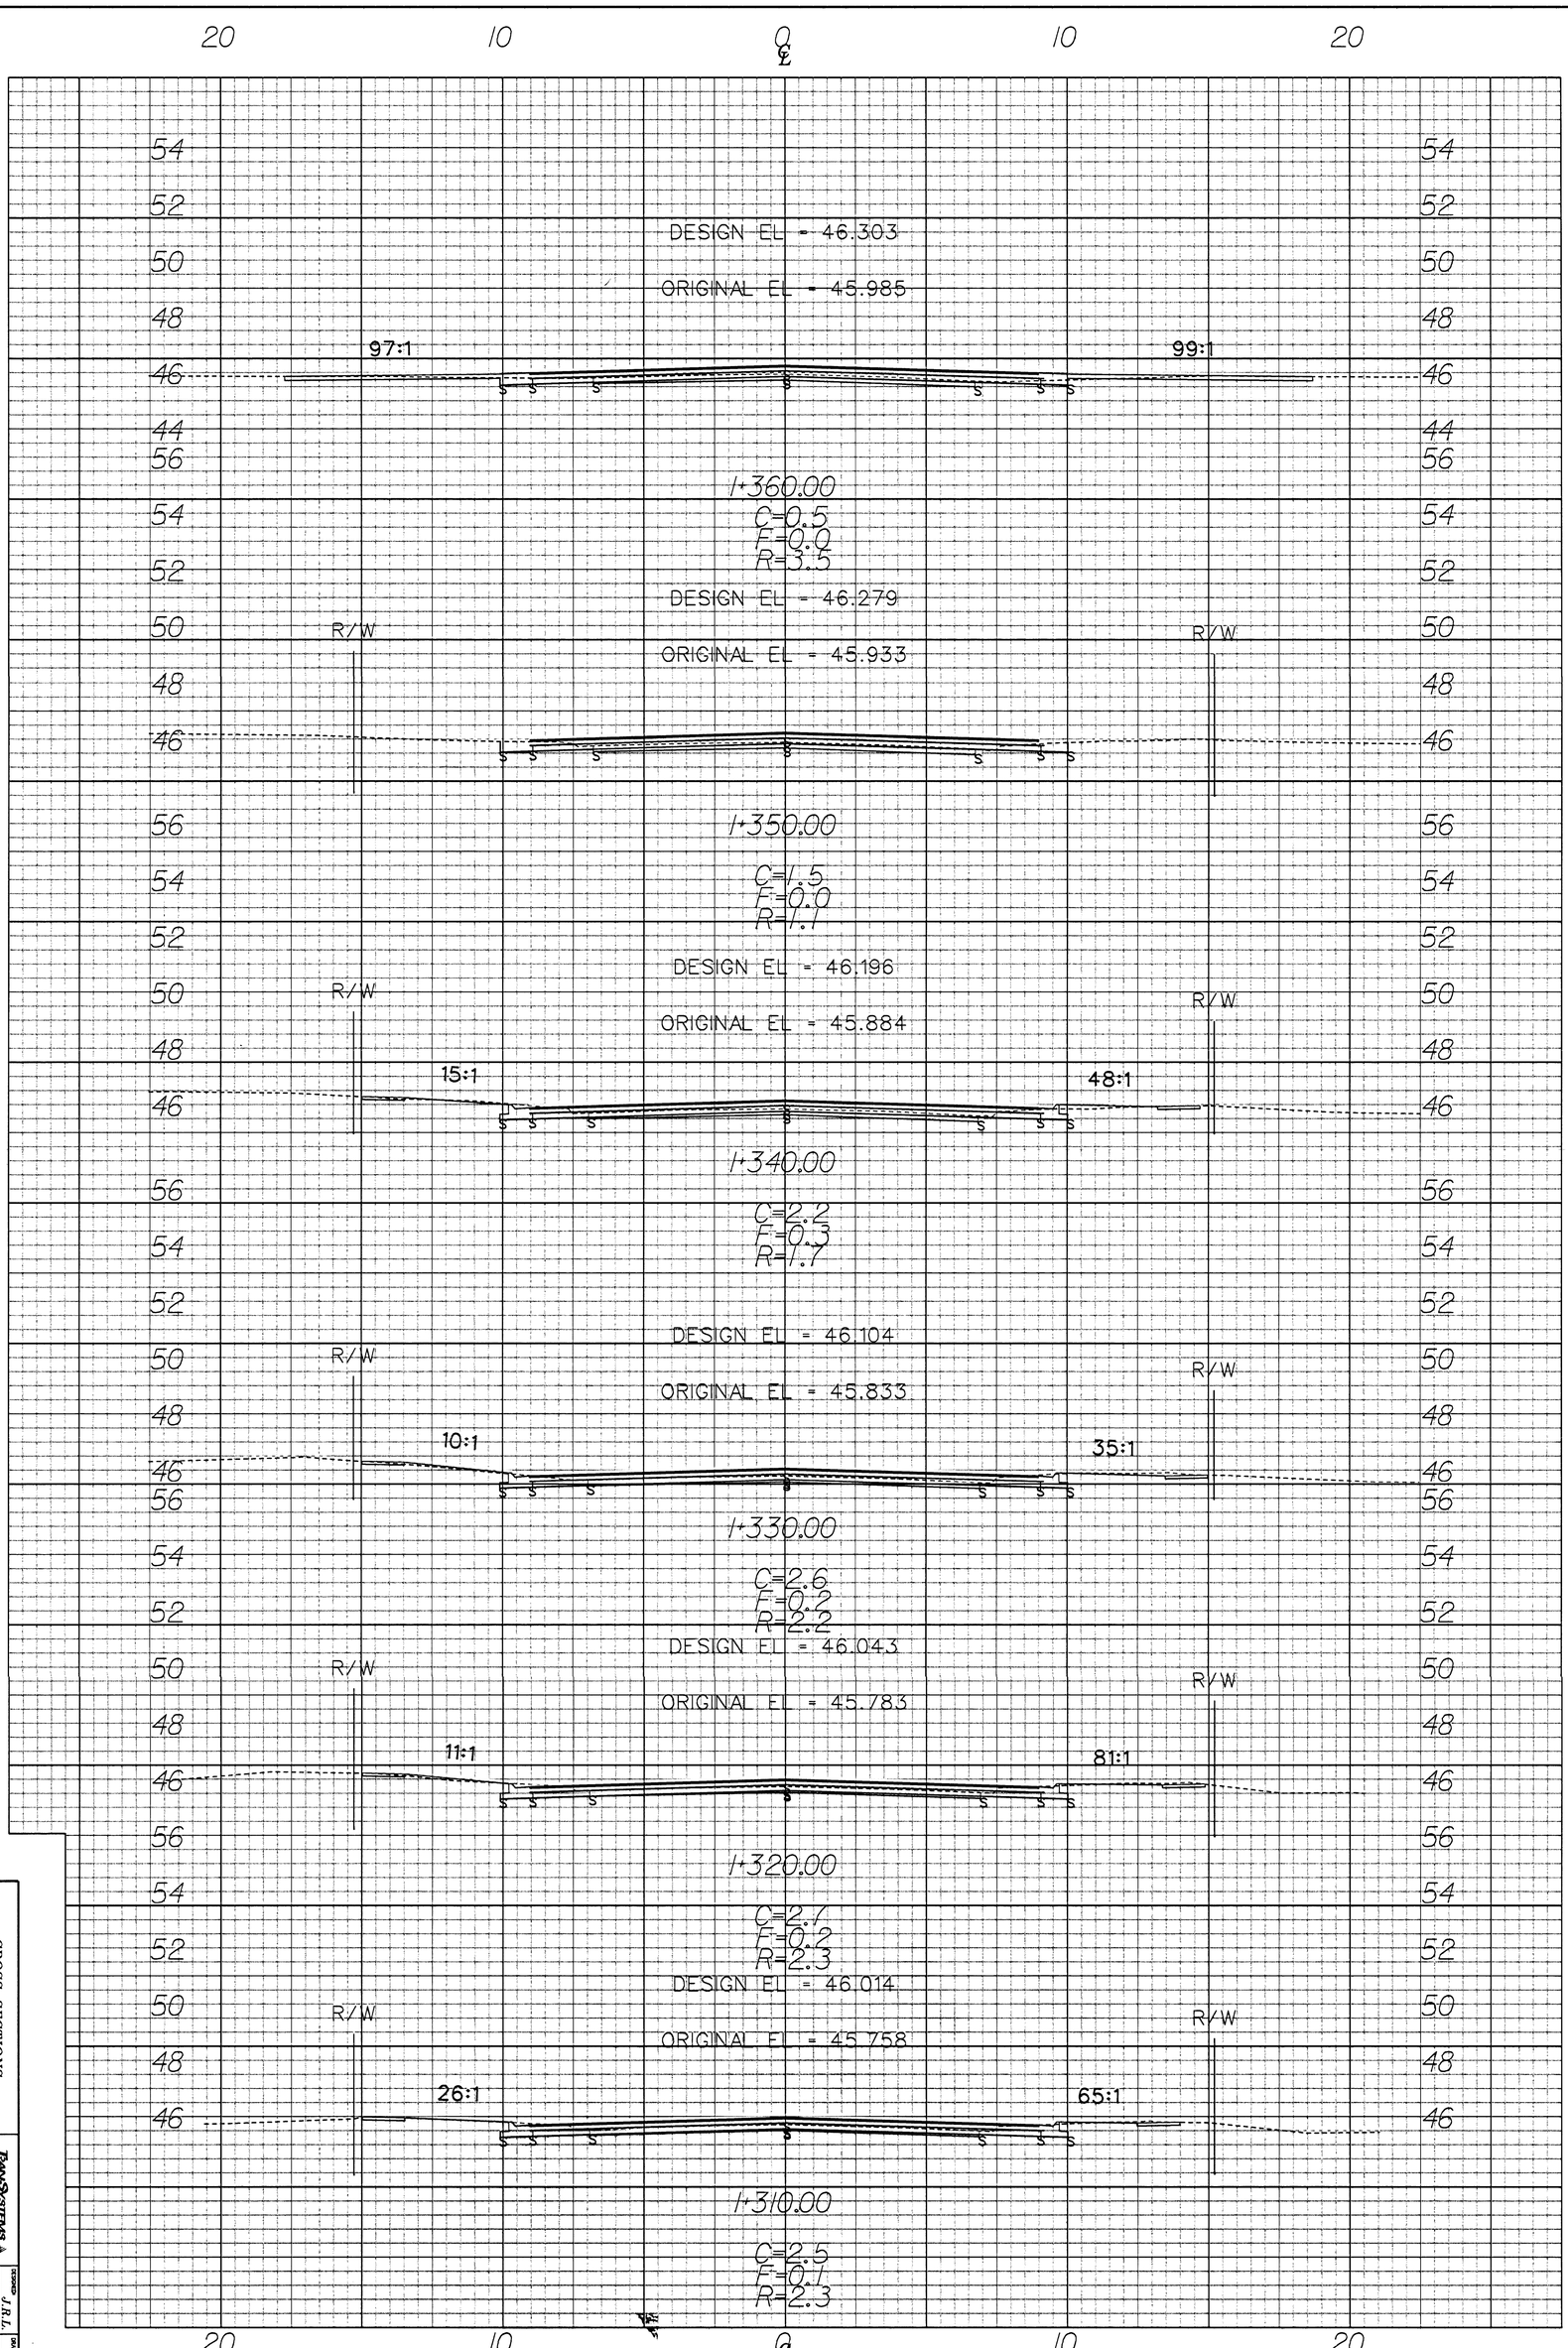


CROSS SECTIONS


DESIGNED J.R.L.
CHECKED B.A.L.
DRAWN M.P.M.
DATE 12/03
SHEET NO. 69