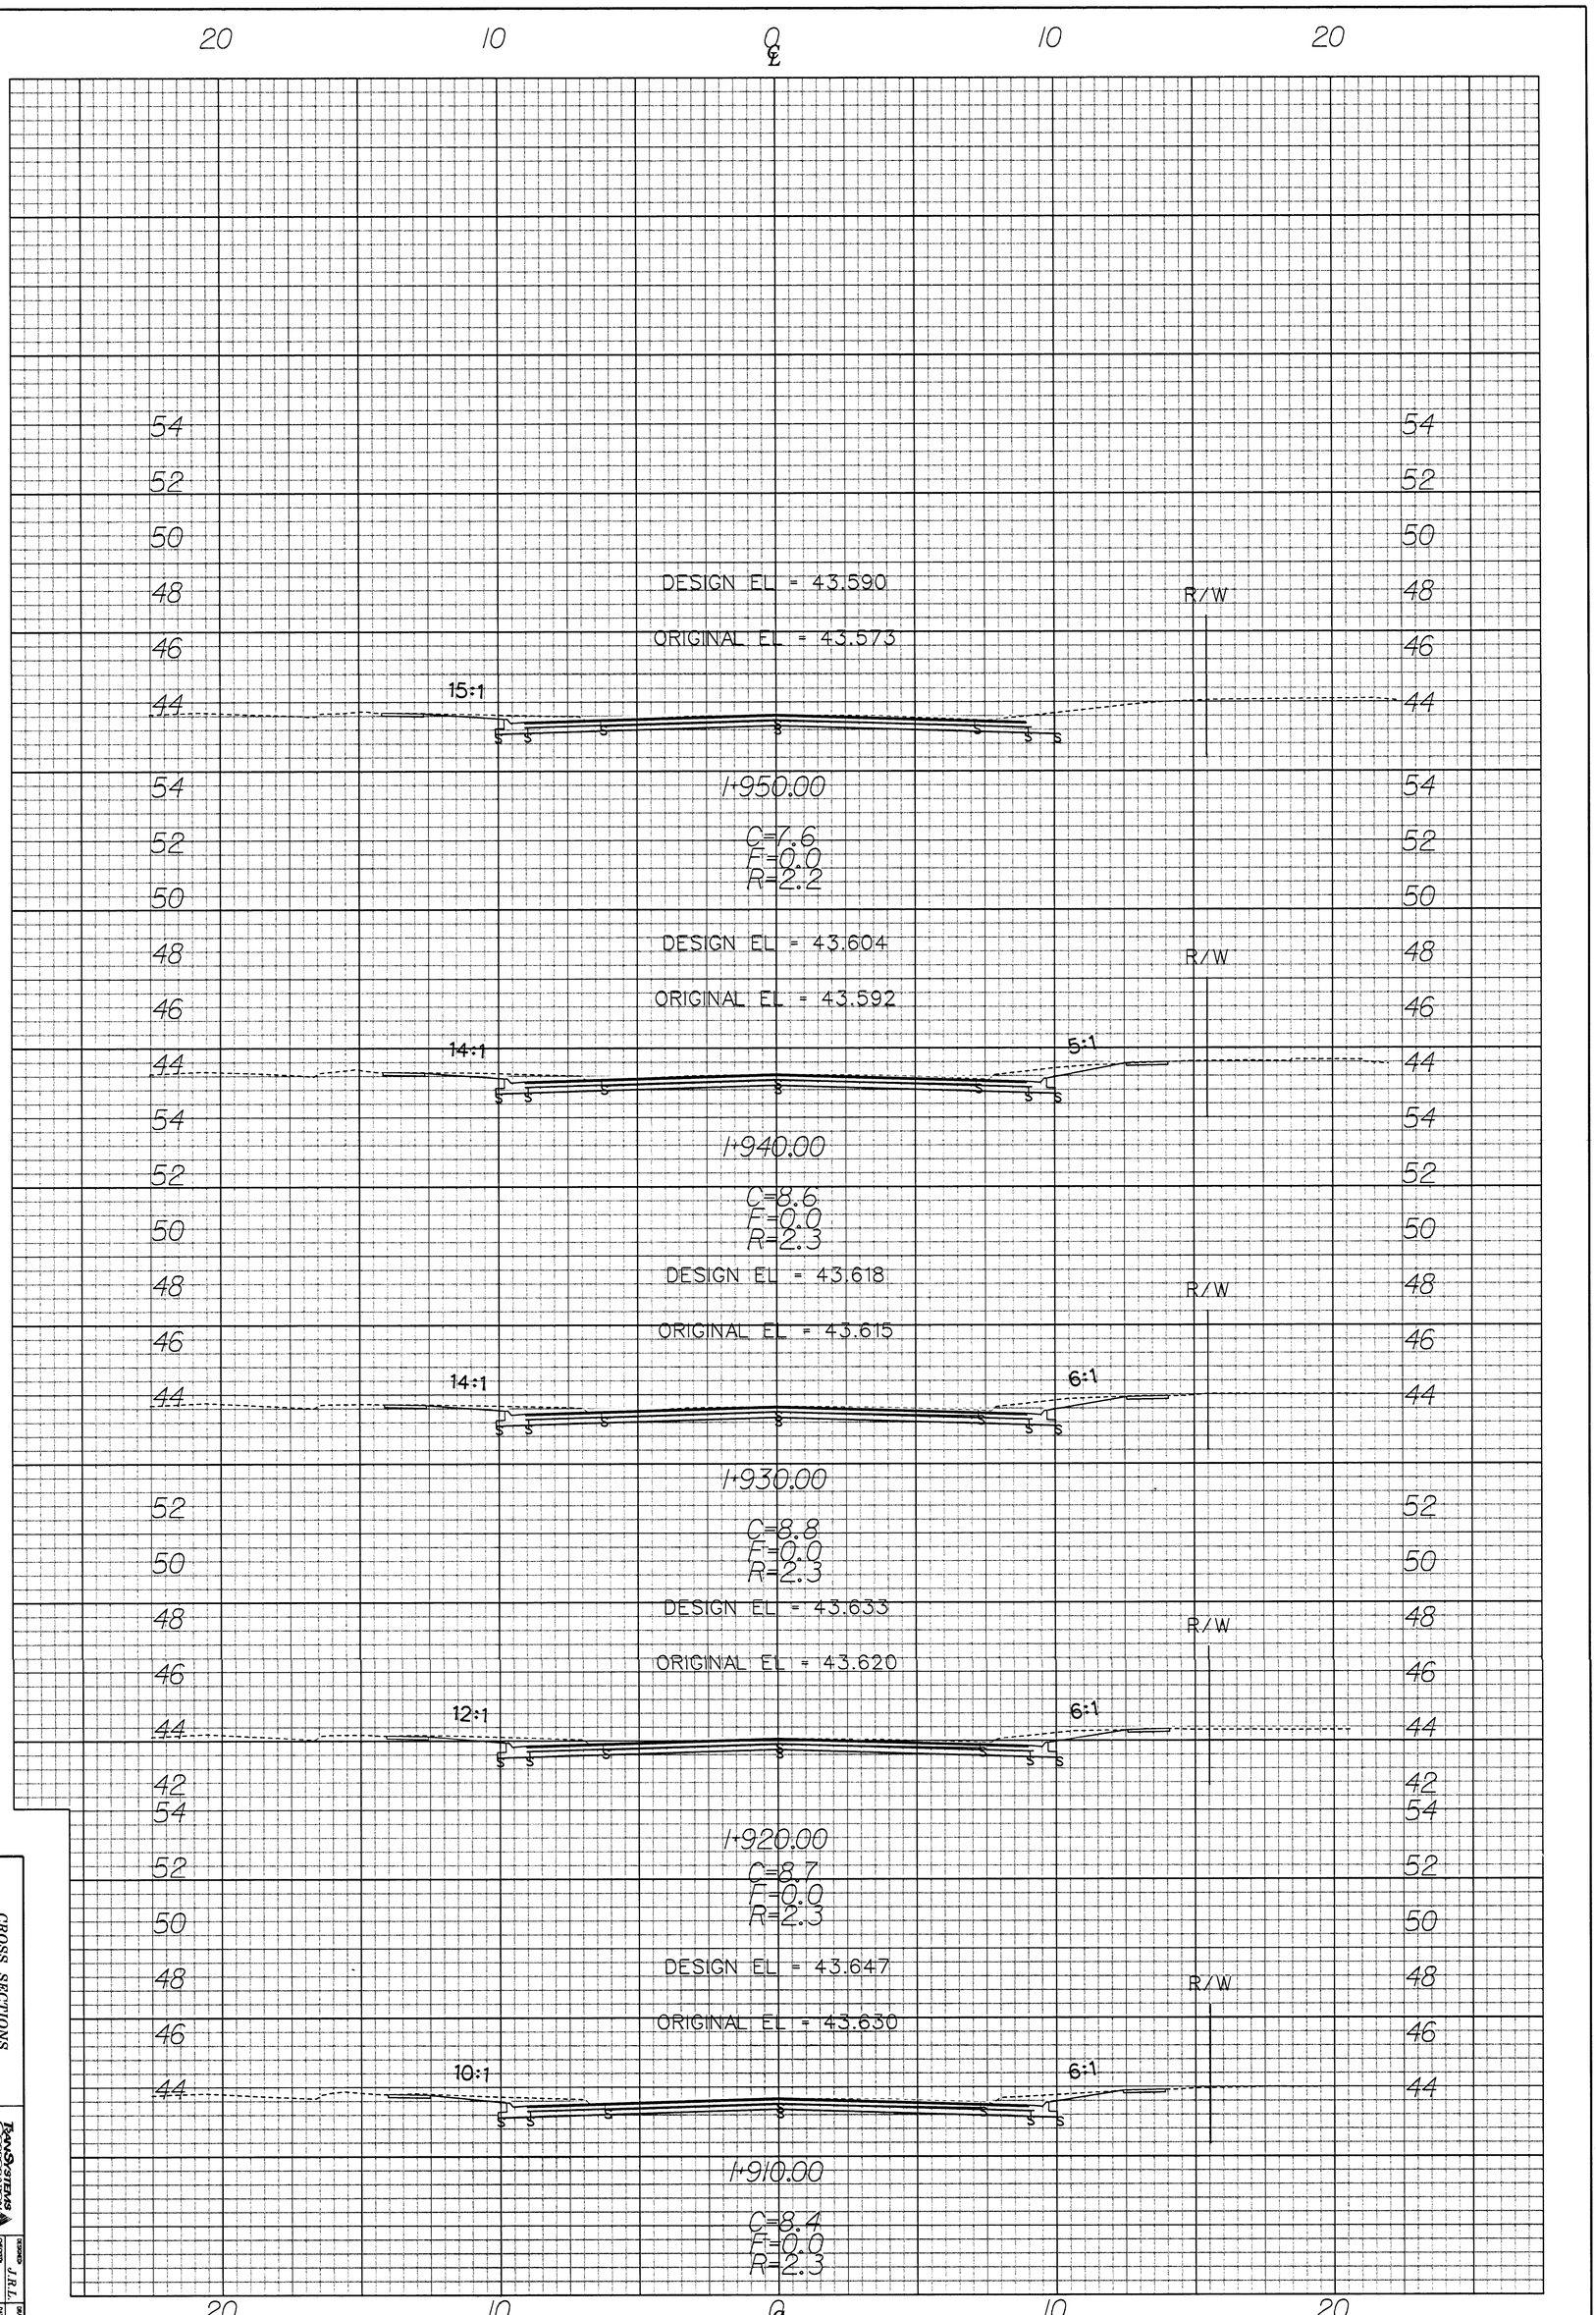


CROSS SECTIONS


DESIGNED	J.R.L.
DRAWN	M.P.M.
CHECKED	B.A.L.
DATE	12/2003
SCALE	
SHEET No.	76