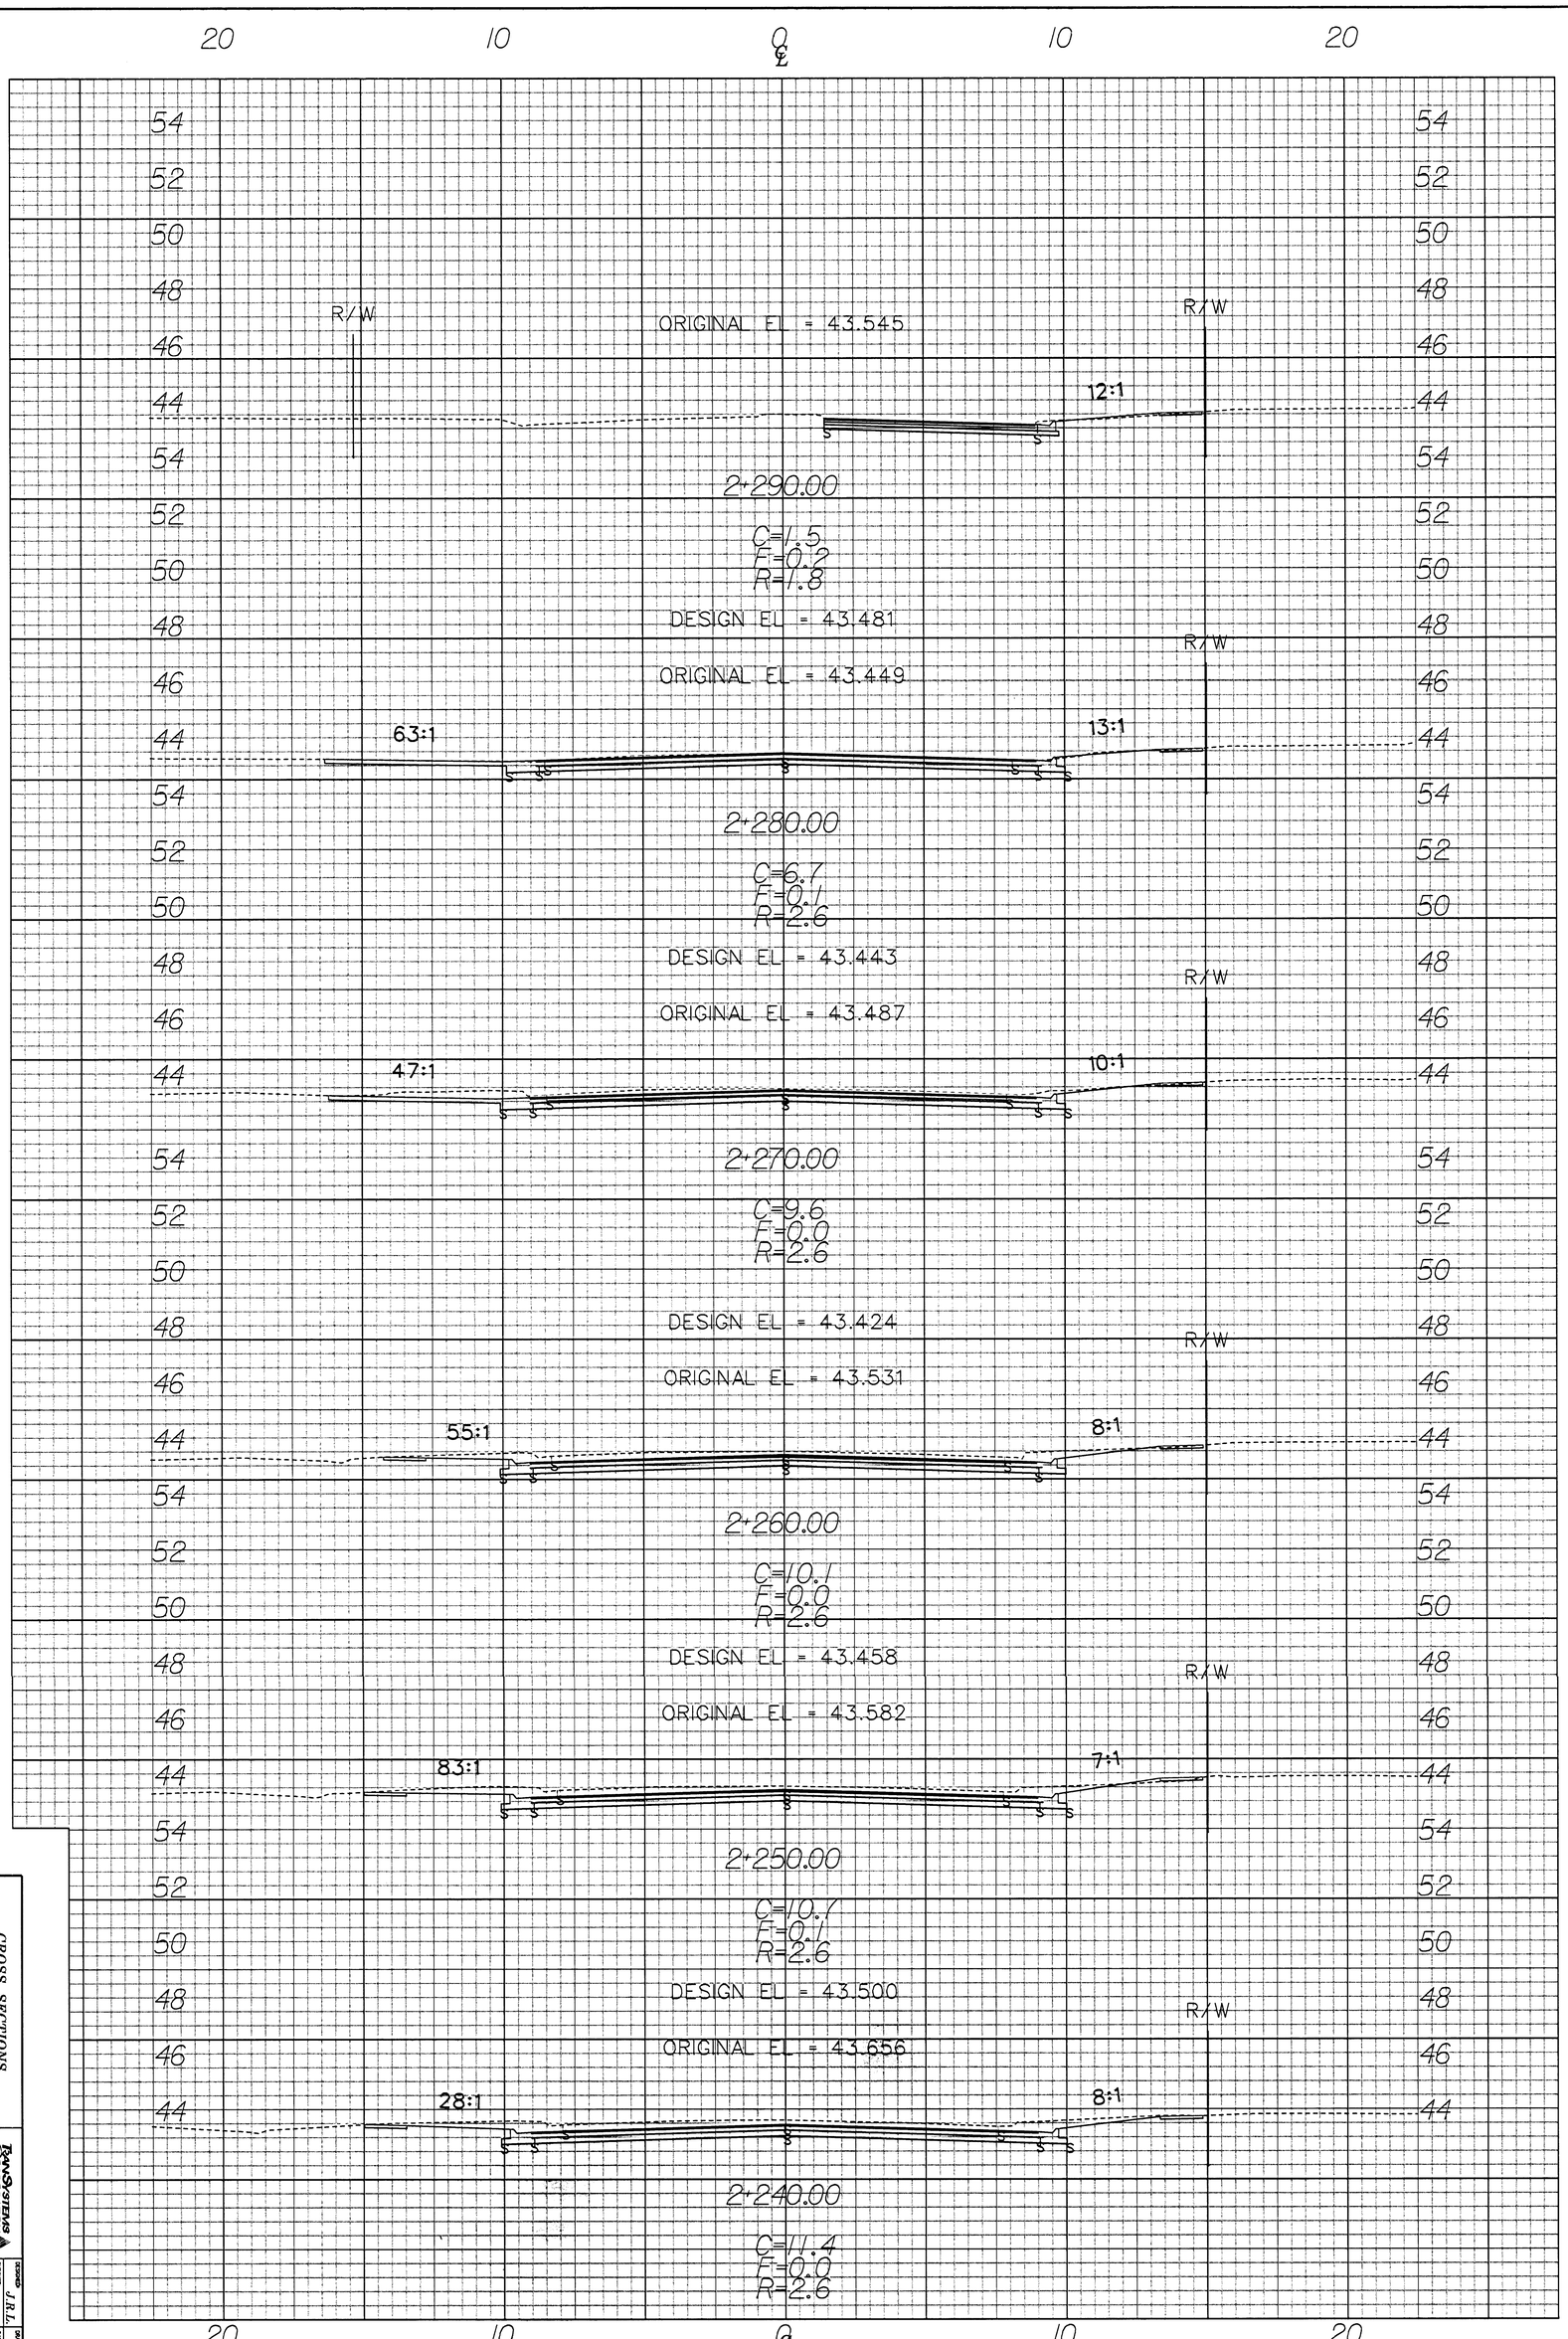


CROSS SECTIONS

TransSystems

DESIGNED J.R.L.
DRAWN M.P.M.
CHECKED
DATE 12/2003
SCALE B.A.L.
SHEET NO. 83