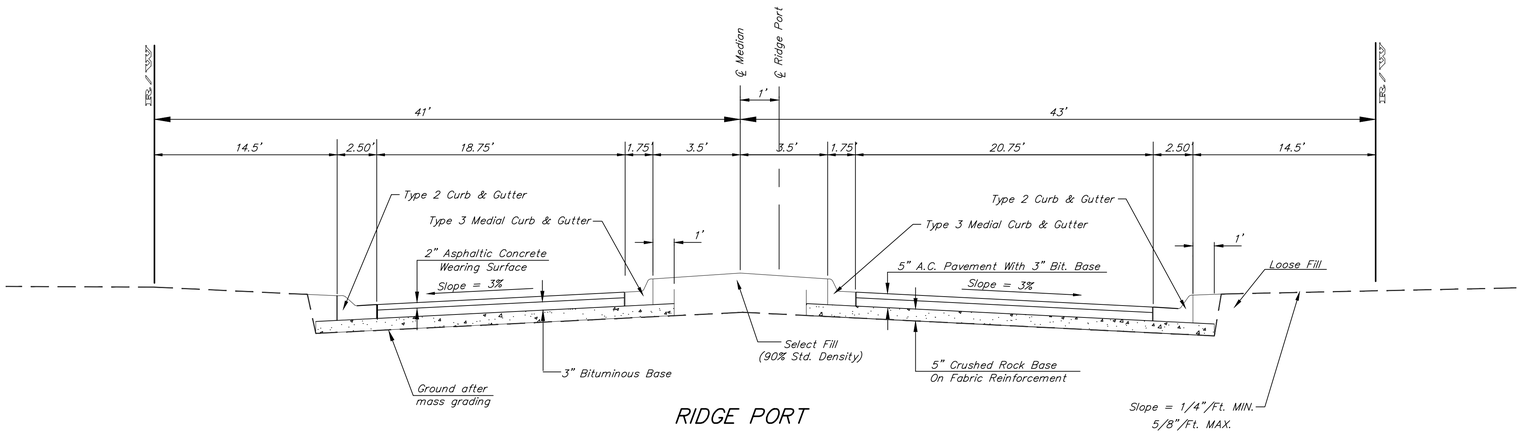

RIDGE PORT

Baughman Company, P.A.
315 Ellis St. Wichita, KS 67211 P 316.262.7231 F 316.262.0149
www.baughmancompany.com Kansas Lic. #1000 Missouri Lic. #2006
Drawn: AKG Checked: BMS Approved: Date: 01/17/18
Baughman

EDGEWATER ADD., PH. 6B
ENTRANCE DETAILS
STREET IMPROVEMENTS

REVISIONS

SHEET 15 OF 30