STATE	PROJECT NO.	YEAR	SHEET NO.	TOTAL SHEETS
KANSAS	87 N-0673-01	2017	60	99

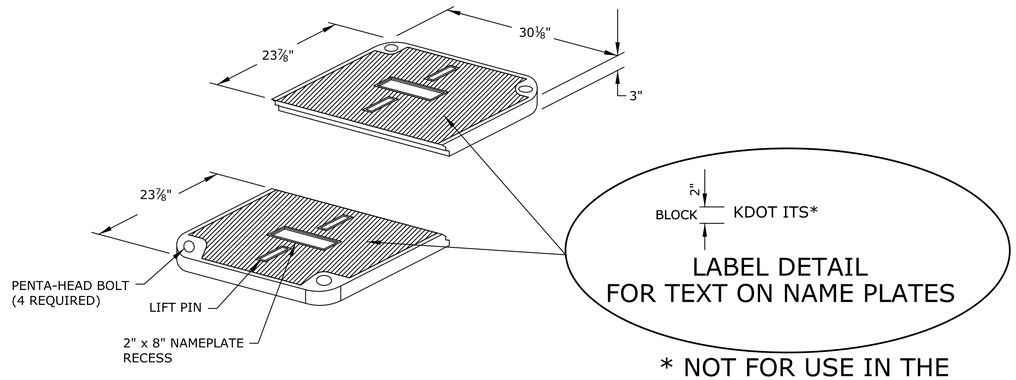

LABEL DETAIL
FOR TEXT ON NAME PLATES

* NOT FOR USE IN THE
KC SCOUT AREA

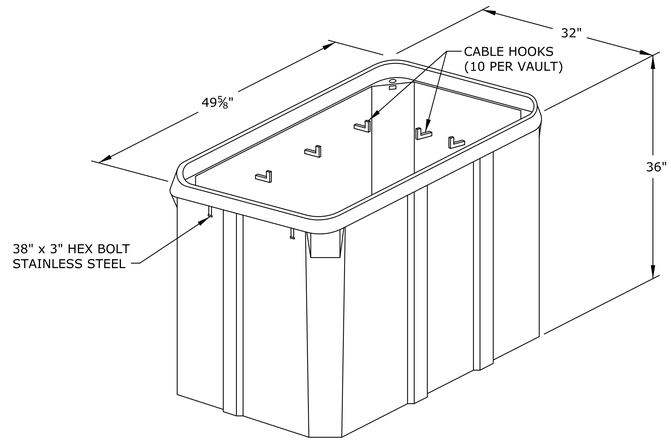

SPLICE VAULT

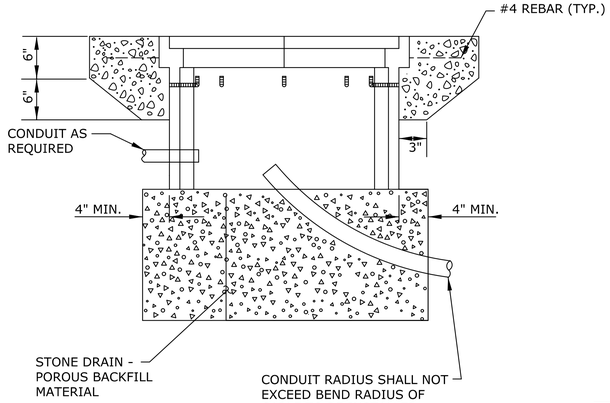

SECTION C-C

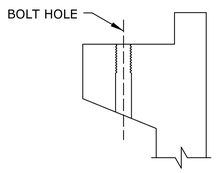

SECTION B-B
TYPICAL BOLT CLEANOUT

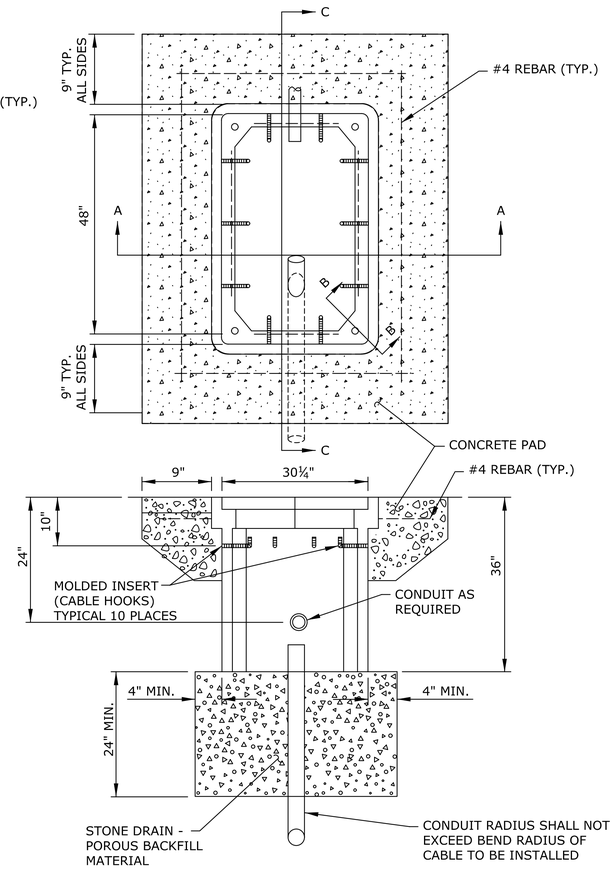

SECTION A-A

GENERAL NOTES:

1. ALL DIMENSIONS SHOWN ARE IN INCHES UNLESS OTHERWISE NOTED.
2. PREFORMED BOX WALLS MAY BE EITHER FLARED OR VERTICAL.
3. IF AN EXTENSION IS USED WITH A PREFORMED BOX, THE LIP OF THE EXTENSION MAY BE INTERIOR OR EXTERIOR. THE EXTENSION SHALL BE COMPATIBLE AND FROM THE SAME MANUFACTURER.
4. CONDUIT SHALL ENTER THE PULL BOX FROM THE SIDE OF THE BOX OR FROM THE BOTTOM. IF USING SIDE ENTRY CONDUIT, ENSURE BEND RADIUS OF CABLE IS NOT EXCEEDED WHEN PULLING CABLE.
5. SIDE ENTRY CONDUIT SHALL ONLY BE USED FOR RMC, BRIDGE CONDUIT TRANSITION, OR SHORT SPLICE VAULT / PULL BOX CONNECTIONS.
6. SPLICE VAULT AND COVER SHALL BE RATED FOR A MINIMUM OF 20,000 LB LOADING OR TIER 22.
7. STONE DRAIN MATERIAL SHALL CONFORM TO THE STANDARD SPECIFICATION AND SHALL BE CLEAN AGGREGATE.
8. RECTANGULAR SPLICE VAULT WITH SPLIT LID NOT FOR USE IN THE KC SCOUT AREA.

NO.	DATE	REVISIONS	BY	APP'D

KANSAS DEPARTMENT OF TRANSPORTATION

FIBER OPTIC RECTANGULAR SPLICE VAULT DETAIL NOT FOR KC SCOUT AREA

ITS-D08 VERSION DATE: 05-29-17

APP'D			
DESIGNED	DETAILED	QUANTITIES	TRACED
DESIGN CK.	DETAIL CK.	QUAN. CK.	TRACE CK.

Plotted : 14-NOV-2017 10:55
Drawn By : examples
File : ITS-D08.dgn