

1+410

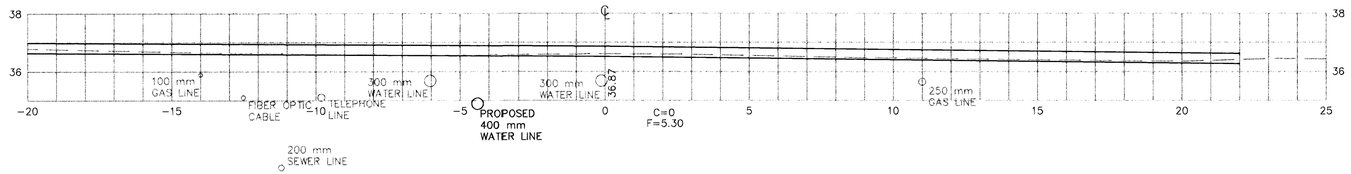


1+404.332

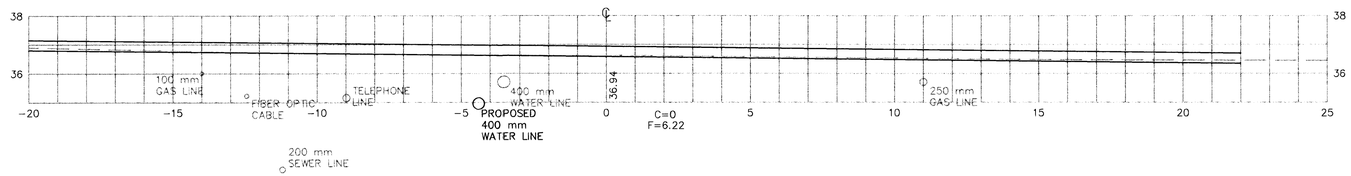


1+400

1+390

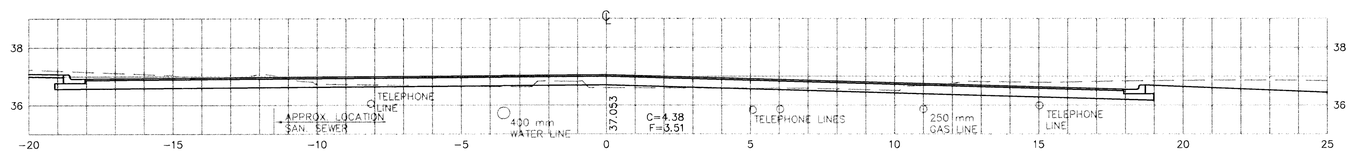

1+380.644

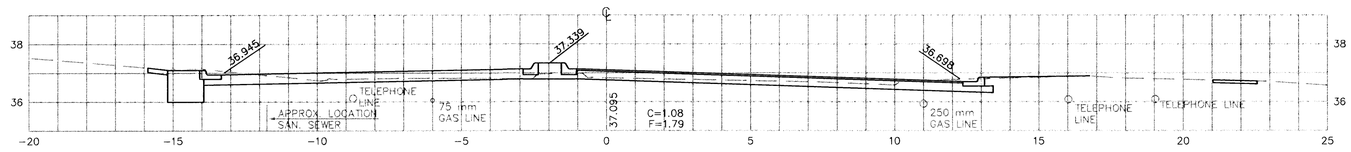

SCALE: 1:100 HORIZ. & VERT.

CROSS SECTIONS – PAWNEE AVENUE

KAW VALLEY ENGINEERING
ENGINEERS AND LAND SURVEYORS
2319 NORTH JACKSON
P.O. BOX 1304
JUNCTION CITY, KANSAS 66441
(785)762-5040 FAX (785)762-7744
E-MAIL jckve@jc.net

PROJ. NO.	97-1827
DATE	JULY 1999
DESIGNER	SM
DRAWN BY	JO
CHECKED BY	
CFN	1827SEC1
SHEET	63 OF 75

e:\Dwg\1827\1827SEC1.dwg Mon Jul 12 09:37:36 1999 JULIE