



FHWA REGION NO.	STATE	PROJECT NO.	FISCAL YEAR	SHEET NO.	TOTAL SHEETS
7	KANSAS	87N-0094-01	1998	36	202

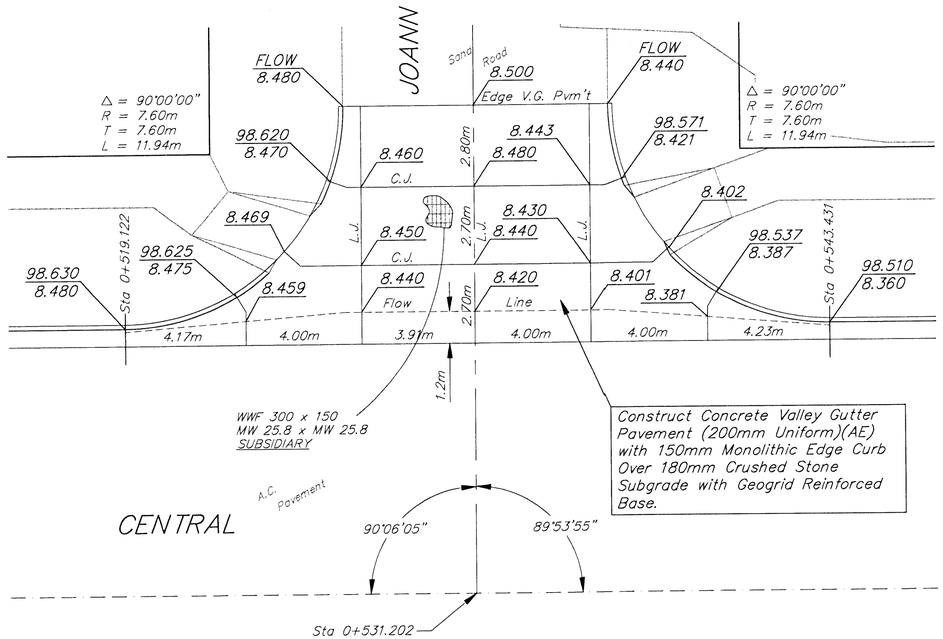

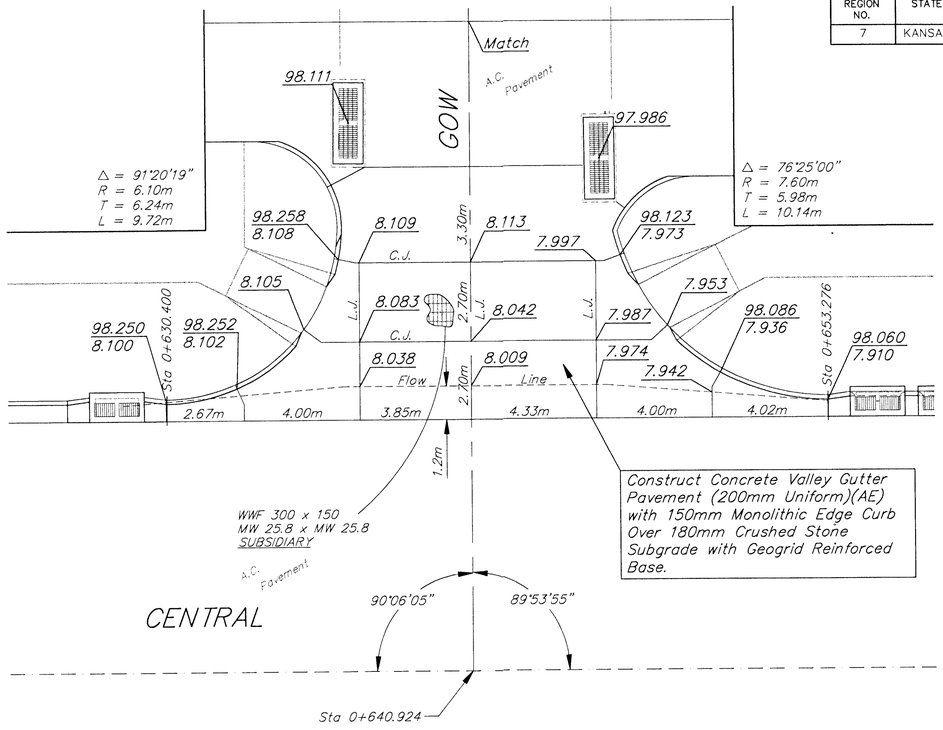

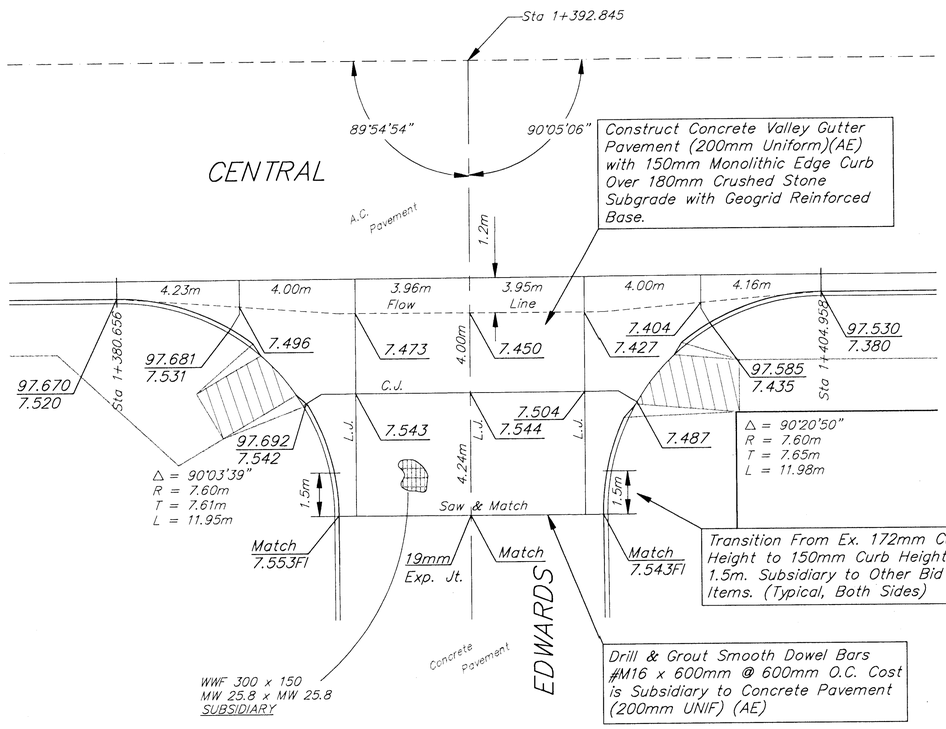

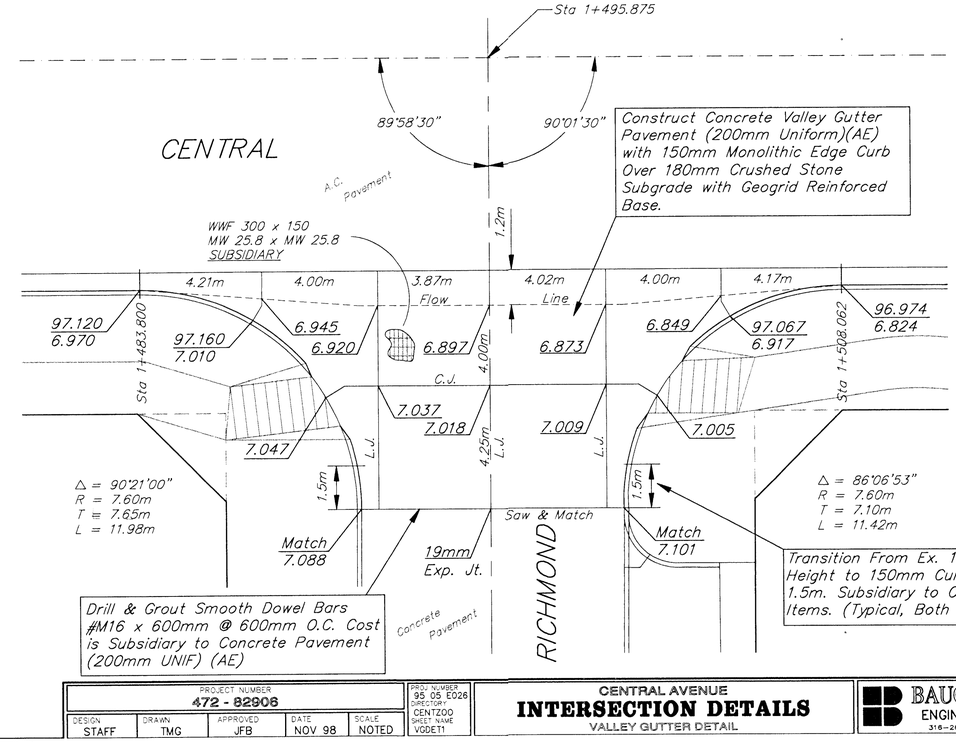



KDOT METRIC

PROJECT NUMBER	PROJ. NUMBER / DIRECTORY	CENTRAL AVENUE INTERSECTION DETAILS VALLEY GUTTER DETAIL	BAUGHMAN COMPANY P.A. ENGINEERING, SURVEYING, & PLANNING 316-262-7271 • 315 ELLIS • WICHITA, KANSAS 67211	SHEET 36 OF 202
472 - 82906	95 05 E026 / CENTZOO			
DESIGN: STAFF · DRAWN: TMG · APPROVED: JFB · DATE: NOV 98 · SCALE: NOTED	SHEET NAME: VGDET1			