PLOTTED: Wednesday, May 02, 2018 @ 01:52PM

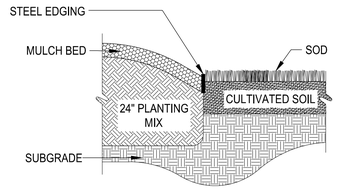

EDGING/BED DETAIL
NOT TO SCALE

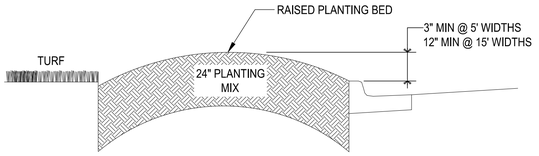

RAISED PLANTING BED DIAGRAM
NOT TO SCALE

SOD INSTALLATION NOTES:
1. FINISHED GRADES SHALL BE ACCURATE.
2. CULTIVATE ENTIRE AREA TO A MINIMUM 4" DEPTH. EXCEPTIONS TO AREAS MAY BE MADE IF TREE ROOTS ARE ENCOUNTERED WITHIN THE DRIPLINE OF EXISTING TREES. HAND RAKE SMOOTH.
3. ADD ADDITIVES AND TILL INTO SOIL.
4. LAY AND ROLL SOD. WATER THOROUGHLY.
5. STAGGER JOINTS AND BUTT JOINTS TOGETHER TIGHTLY.
6. STAKE SOD ON SLOPES 4:1 OR STEEPER.

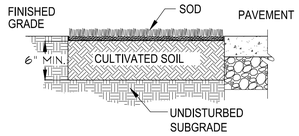

SOD INSTALLATION
NOT TO SCALE

NOTE: RIVER ROCK SHALL BE PREDOMINANTLY EARTH TONES IN COLOR (NO PINK).

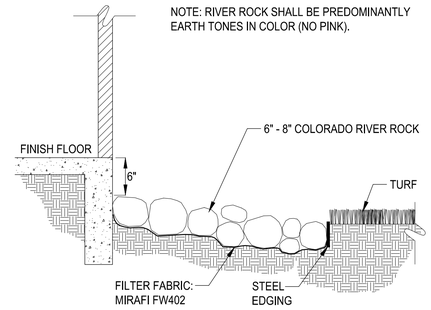

RIVER ROCK DETAIL
NOT TO SCALE

NOTES:
BALL OF PLANT TO BE KEPT MOIST AND PROTECTED FROM DAMAGE PRIOR TO PLANTING. ADD ROOT STIMULATOR TO SURFACE IMMEDIATELY AFTER PLANTING AS PER THE MANUFACTURER'S RECOMMENDATIONS. PLANTING DEPTH OF ROOTBALL SHALL BE EQUAL TO ITS ORIGINAL PLANTING DEPTH AT NURSERY.

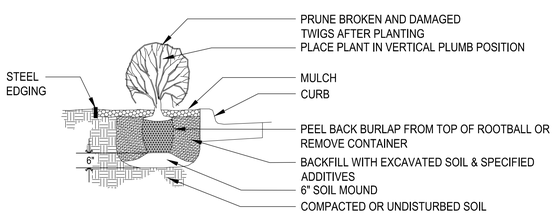

SHRUB PLANTING DETAIL
NOT TO SCALE

NOTES:
BALL OF PLANT TO BE KEPT MOIST AND PROTECTED FROM DAMAGE PRIOR TO PLANTING. ADD ROOT STIMULATOR TO SURFACE IMMEDIATELY AFTER PLANTING AS PER THE MANUFACTURER'S RECOMMENDATIONS. PLANTING DEPTH SHALL BE DETERMINED BY SETTING THE ROOT FLARE 1"-2" ABOVE FINISHED GRADE. DO NOT ASSUME ROOT FLARE IS AT TOP OF ROOTBALL. DO NOT OVERTIGHTEN GUYS.

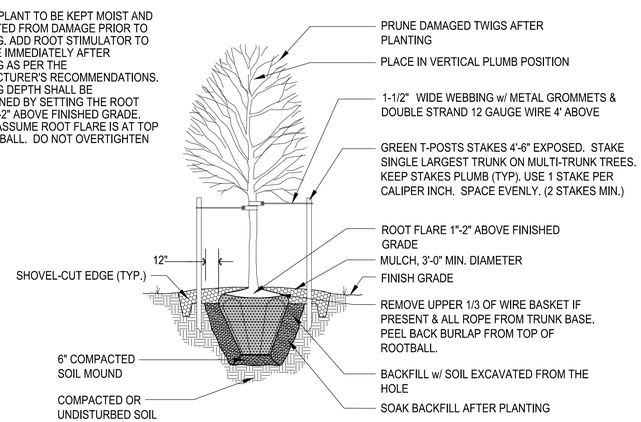

TREE PLANTING DETAIL
NOT TO SCALE

NOTES:
BALL OF PLANT TO BE KEPT MOIST AND PROTECTED FROM DAMAGE PRIOR TO PLANTING. ADD ROOT STIMULATOR TO SURFACE IMMEDIATELY AFTER PLANTING AS PER THE MANUFACTURER'S RECOMMENDATIONS. PLANTING DEPTH OF ROOTBALL SHALL BE EQUAL TO ITS ORIGINAL PLANTING DEPTH AT NURSERY. DO NOT OVERTIGHTEN GUYS. (SPADED PLANT MATERIAL NEED NOT BE STAKED).

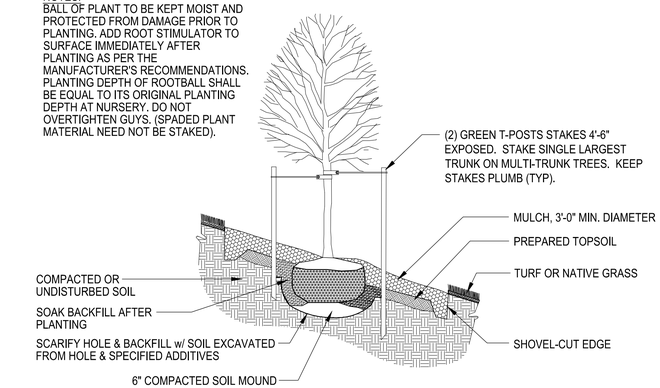

TREE PLANTING AT SLOPE
NOT TO SCALE

MKEC
Wichita, KS • 316-684-9600

PAVING, LANDSCAPE & UTILITIES FOR

STRYKER SPORTS

WICHITA, KANSAS

RYAN K. OTT LICENSED 739 5-2-2018 KANSAS LANDSCAPE ARCHITECT

©2018
MKEC Engineering
All Rights Reserved
www.mkec.com
These drawings and their contents, including, but not limited to, all concepts, designs, & ideas are the exclusive property of MKEC Engineering (MKEC), and may not be used or reproduced in any way without the express consent of MKEC.

LANDSCAPE DETAILS

PROJECT NO.	1701010567
DATE	MAY 2, 2018
SCALE	N/A

DESIGNED	DRAWN	CHECKED
RKO	RKO	MAB

NO.	REVISION	DATE
0	ISSUED FOR CONST.	05-02-18

SHEET NO.
65 OF 102

J:\PROJECTS\2017\1701010567_COW_STRYKER_1701567 CAD\SHTS\05 CIVIL\LANDSCAPE\17567-05-7000.DWG