FHWA REGION NO.	STATE	PROJECT NO.	FISCAL YEAR	SHEET NO.	TOTAL SHEETS
7	KANSAS	87N-0094-01	1998	40	202

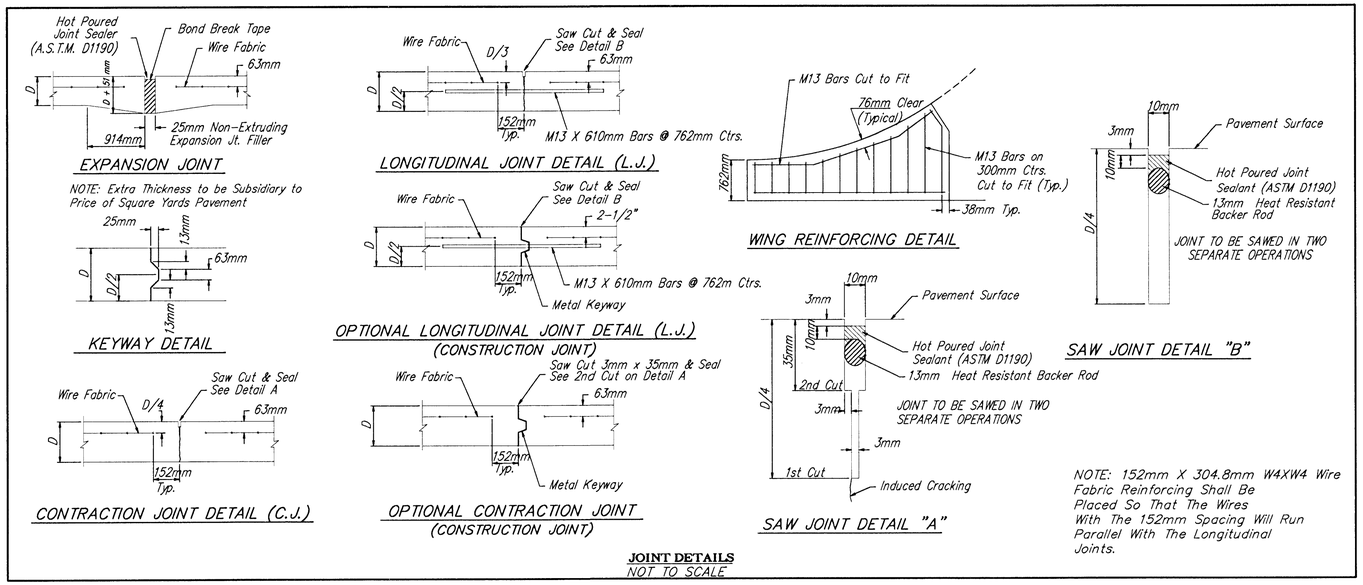

JOINT DETAILS
NOT TO SCALE

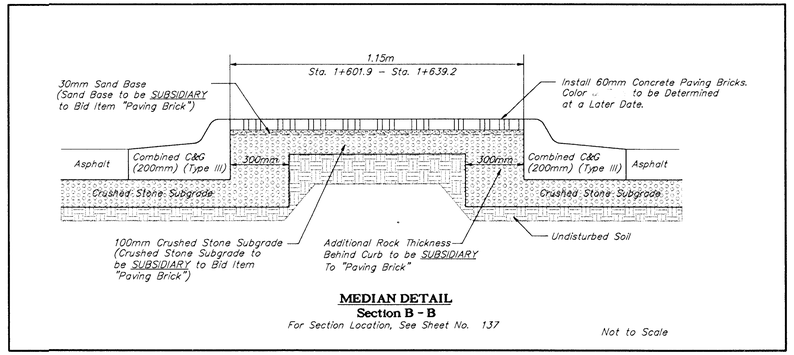

MEDIAN DETAIL
Section B - B
For Section Location, See Sheet No. 137

Not to Scale

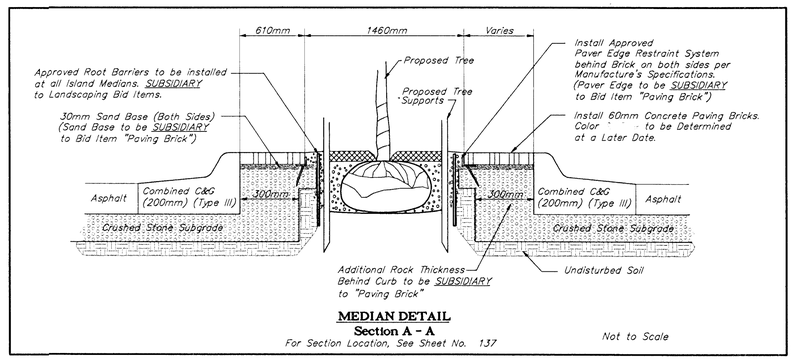

MEDIAN DETAIL
Section A - A
For Section Location, See Sheet No. 137

Not to Scale

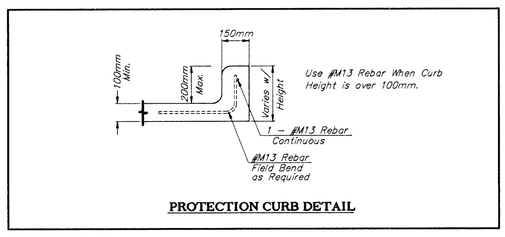

PROTECTION CURB DETAIL

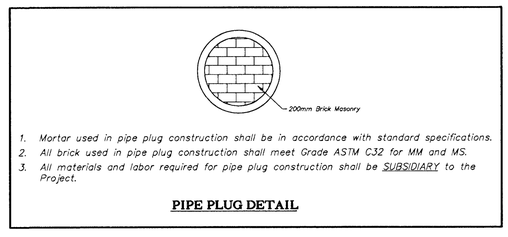

1. Mortar used in pipe plug construction shall be in accordance with standard specifications.
2. All brick used in pipe plug construction shall meet Grade ASTM C32 for MM and MS.
3. All materials and labor required for pipe plug construction shall be SUBSIDIARY to the Project.

PIPE PLUG DETAIL

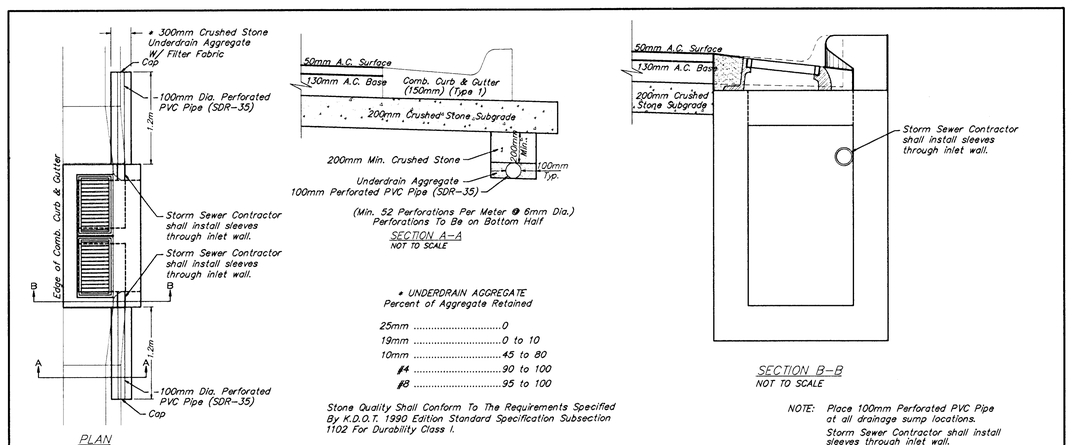

PAVEMENT UNDERDRAIN DETAIL
NOT TO SCALE

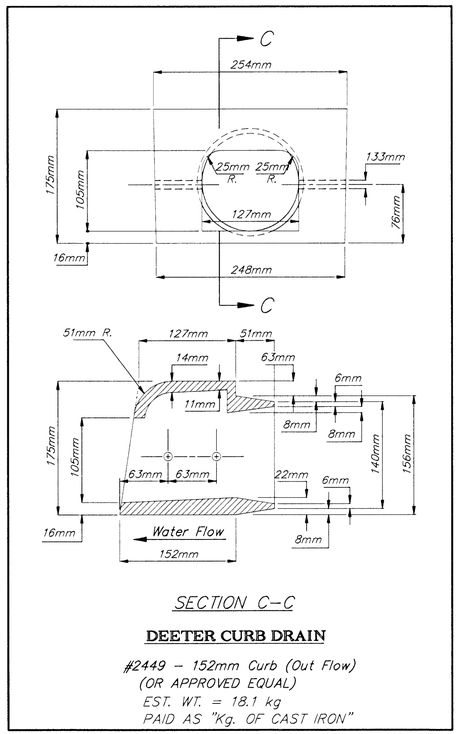

DEETER CURB DRAIN

#2449 - 152mm Curb (Out Flow)
(OR APPROVED EQUAL)
EST. WT. = 18.1 kg
PAID AS "Kg. OF CAST IRON"

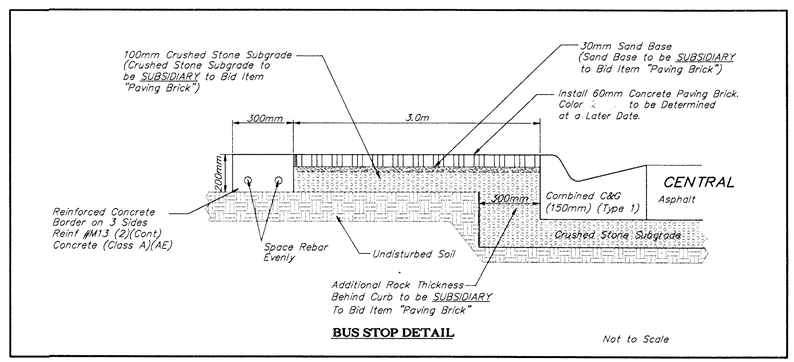

BUS STOP DETAIL

Not to Scale

KDOT METRIC

PROJECT NUMBER				
472 - 82906				
DESIGN STAFF	DRAWN STAFF	APPROVED JFB	DATE NOV 98	SCALE NONE

PROJ NUMBER 95 05 E026
DIRECTORY centzoo
SHEET NAME pavers

CAPITAL IMPROVEMENT PROJECT
PAVEMENT DETAILS
CENTRAL AVENUE

BAUGHMAN COMPANY P. A.
ENGINEERING, SURVEYING, & PLANNING
316-262-7271 • 315 ELLIS • WICHITA, KANSAS 67211

SHEET 40 OF 202