FHWA REGION NO.	STATE	PROJECT NUMBER	FISCAL YEAR	SHEET NUMBER	TOTAL SHEETS
7	KANSAS	87N-0094-01	1998	43	202

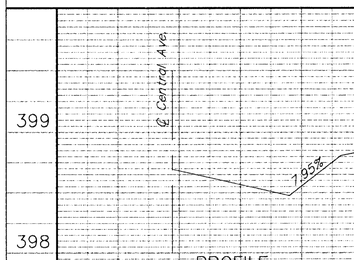

PROFILE
Entrance @ Sta 0+777.949 (Rt.)

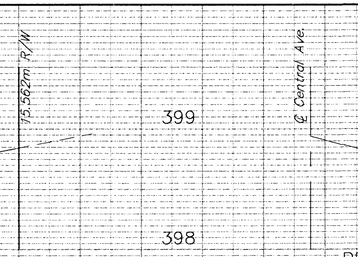

PROFILE
Entrance @ Sta 0+979.003 (Rt.)

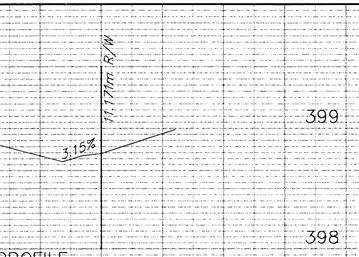

PROFILE
Entrance @ Sta 1+076.836 (Lt.)

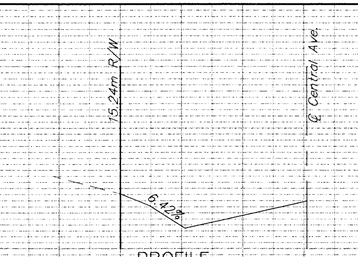

PROFILE
Entrance @ Sta 1+147.766 (Lt.)

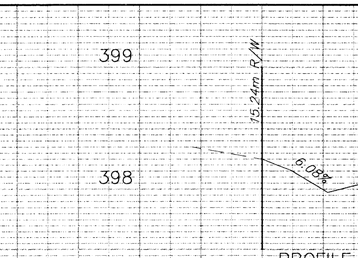

PROFILE
Entrance @ Sta 1+262.400 (Lt.)

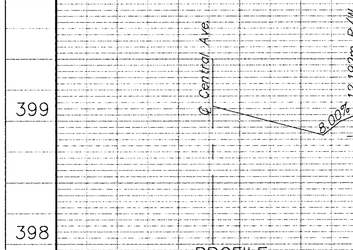

PROFILE
Entrance @ Sta 0+827.278 (Rt.)

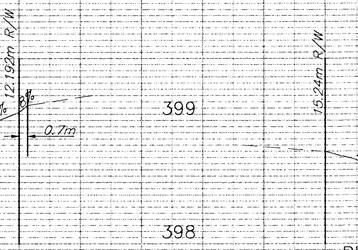

PROFILE
Entrance @ Sta 0+990.832 (Lt.)

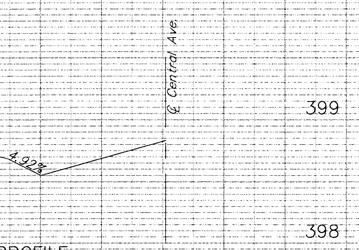

PROFILE
Entrance @ Sta 1+089.360 (Lt.)

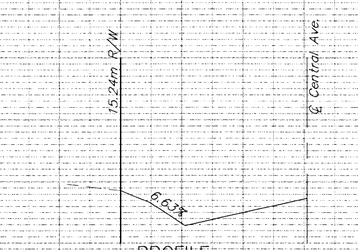

PROFILE
Entrance @ Sta 1+170.897 (Rt.)

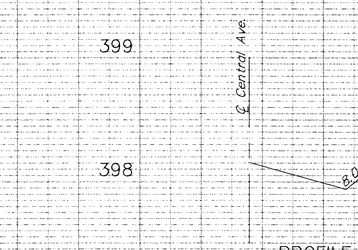

PROFILE
Entrance @ Sta 1+276.100 (Rt.)

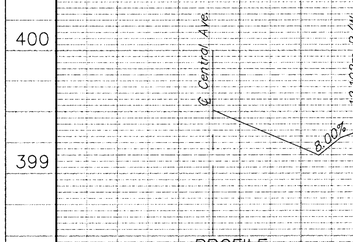

PROFILE
Entrance @ Sta 0+863.724 (Rt.)

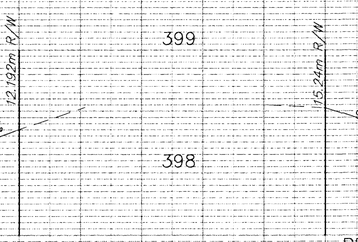

PROFILE
Entrance @ Sta 1+037.010 (Lt.)

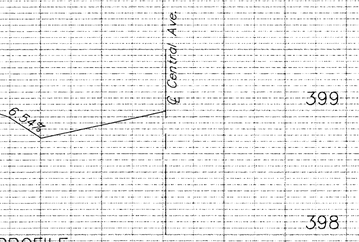

PROFILE
Entrance @ Sta 1+115.644 (Rt.)

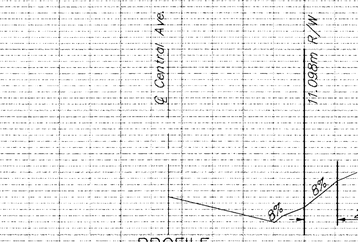

PROFILE
Entrance @ Sta 1+215.100 (Rt.)

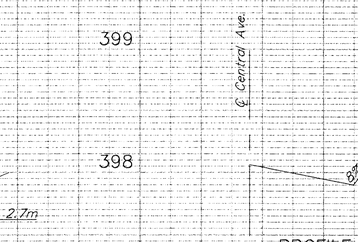

PROFILE
Entrance @ Sta 1+314.900 (Lt.)

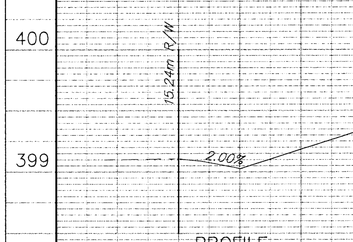

PROFILE
Entrance @ Sta 0+935.279 (Lt.)

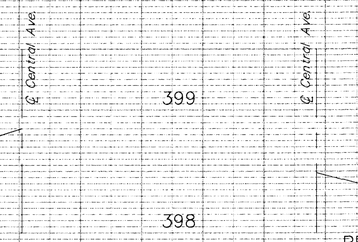

PROFILE
Entrance @ Sta 1+039.216 (Rt.)

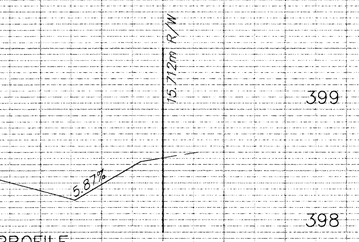

PROFILE
Entrance @ Sta 1+118.570 (Lt.)

PROFILE
Entrance @ Sta 1+245.900 (Rt.)

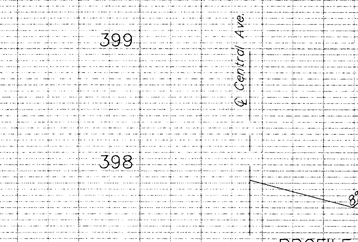

PROFILE
Entrance @ Sta 1+343.900 (Rt.)

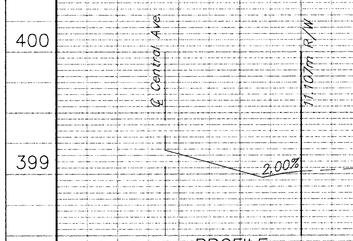

PROFILE
Entrance @ Sta 0+948.094 (Rt.)

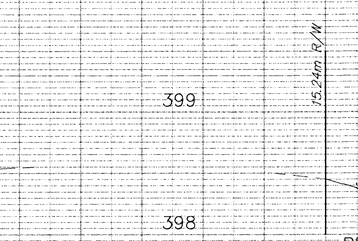

PROFILE
Entrance @ Sta 1+061.394 (Lt.)

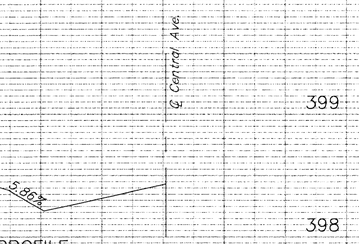

PROFILE
Entrance @ Sta 1+139.939 (Rt.)

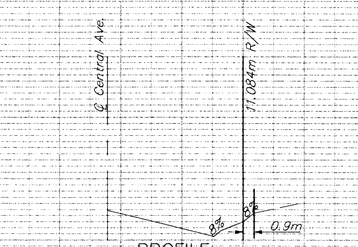

PROFILE
Entrance @ Sta 1+260.700 (Rt.)

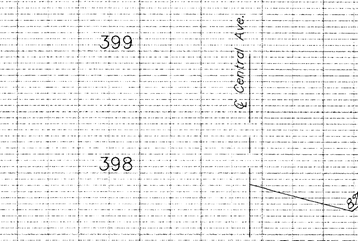

PROFILE
Entrance @ Sta 1+352.907 (Rt.)

CENTRAL AVENUE
DRIVEWAY PROFILES