FHWA REGION NO.	STATE	PROJECT NO.	FISCAL YEAR	SHEET NO.	TOTAL SHEETS
7	KANSAS		1998	101	202

BENCHMARKS

BM #9 – City Disc Located @ 12.89m South and 10.91m West of the Centerline of both Meridian and Central.
Elev. = 397.376 SI Units (1303.71 MSL Datum)

Scale: 1:200 (Horizontal)
Scale: 1:40 (Vertical)
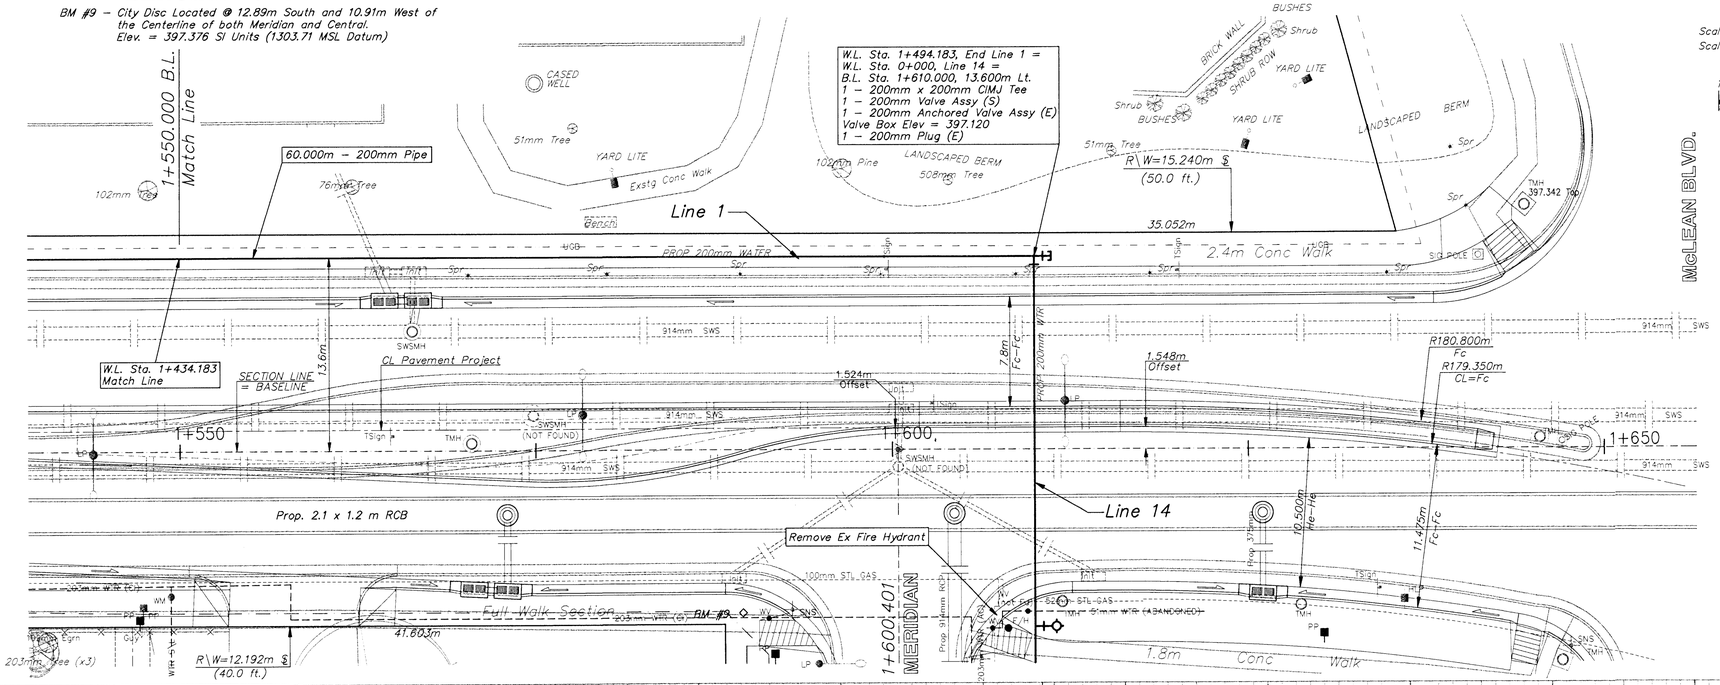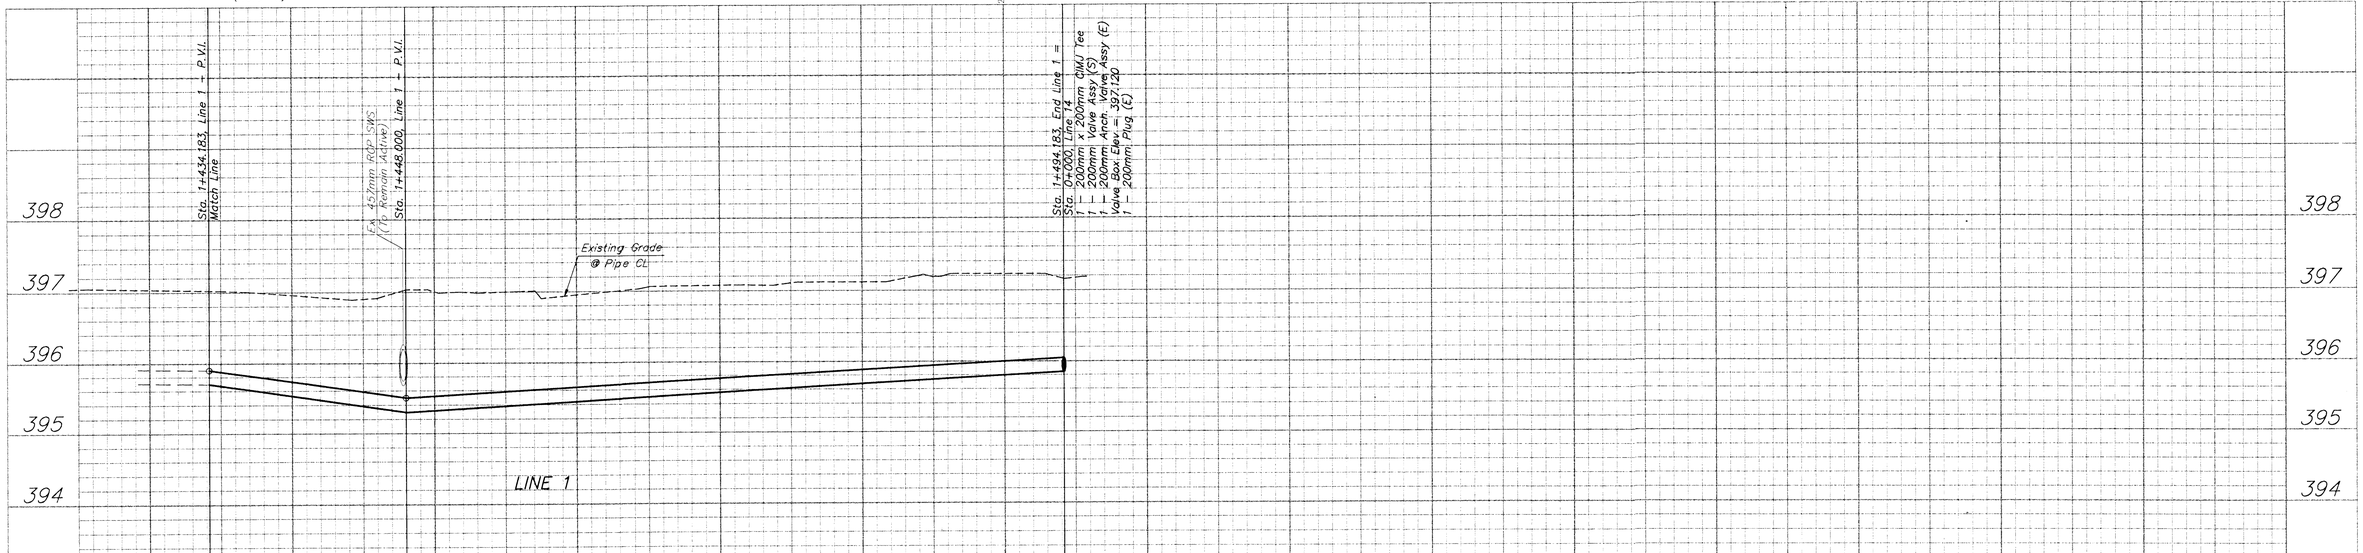
METRIC