
FHWA REGION NO.	STATE	PROJECT NO.	YEAR	SHEET NO.	TOTAL SHEETS
7	KANSAS	87N-0094-01	1998	124	202

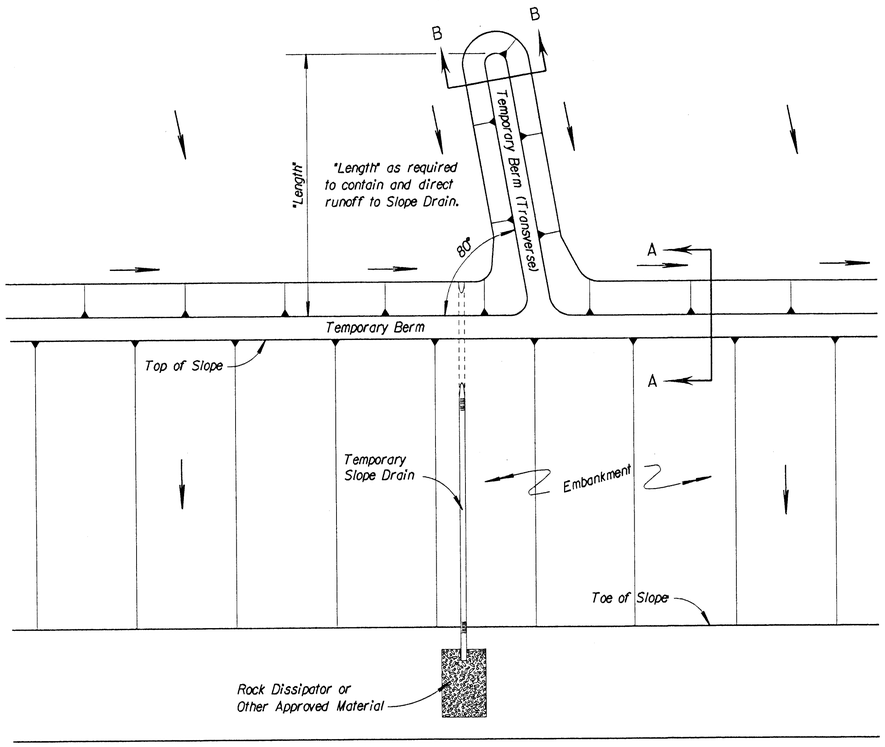


TYPICAL PLAN VIEW OF TEMPORARY BERM AND TEMPORARY SLOPE DRAIN

NO SCALE


NOTES:

1) Temporary Slope Drain and Temporary Berm may be used on either project foreslopes or project backslopes.
2) Discharge of Slope Drains shall be into stablized ditch or area, or into Sediment Basin.
3) Pipe shall be secured in place as approved by Engineer.

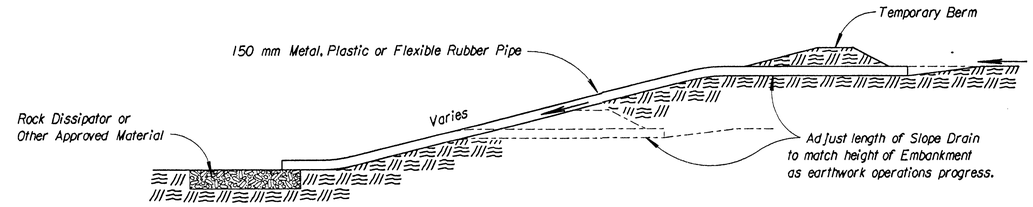


TYPICAL PROFILE OF TEMPORARY SLOPE DRAIN

NO SCALE

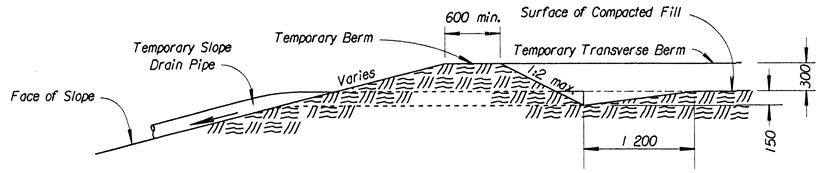

SECTION A-A

NO SCALE

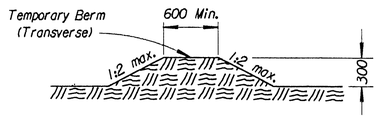


SECTION B-B

NO SCALE


TYPICAL PROFILE OF TEMPORARY BERM

NO SCALE

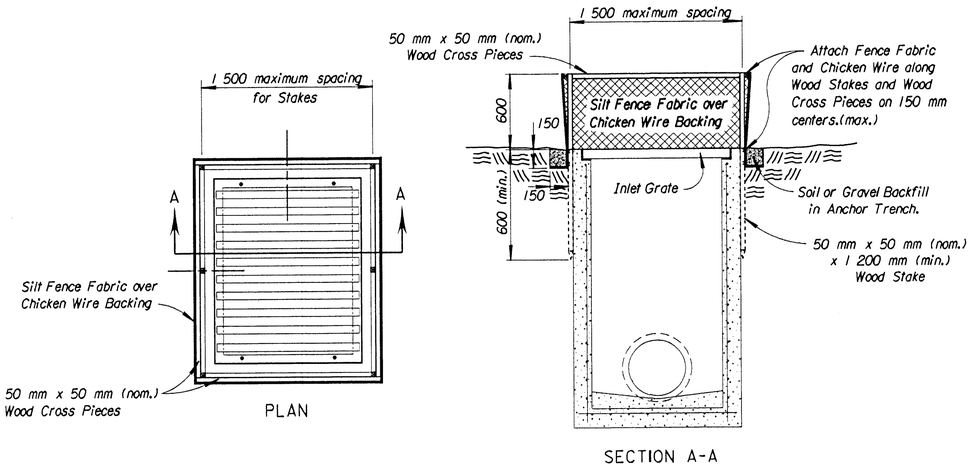


TEMPORARY INLET SEDIMENT BARRIER

NO SCALE

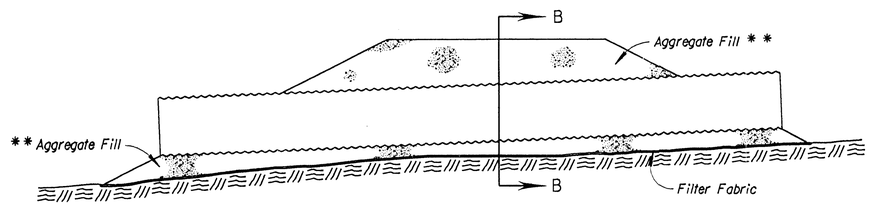

SECTION A-A

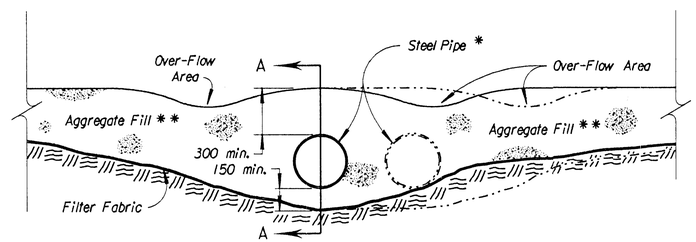

SECTION B-B

TEMPORARY STREAM CROSSING

NO SCALE

* NOTE:
Quantity, length and diameter of steel pipe to be determined by design flow calculations.

** NOTE:
Alternate fill material may be used upon the approval of the Bureau of Construction and Maintenance, Field Construction Engineer.

124/202

NO.	DATE	REVISIONS	BY	APP'D
3				
2	3/17/97	Revised Temp. Stream Crossing	WCL	RDR
1	7-5-95	Convert to SI	WCL	RDR

KANSAS DEPARTMENT OF TRANSPORTATION

TEMPORARY PROJECT WATER POLLUTION CONTROL
TEMPORARY SLOPE DRAIN; STREAM CROSSING; INLET SEDIMENT BARRIER

LA852C SI

F.H.W.A. APPROVAL		4/02/97	APP'D	Richard D. Ross			
DESIGNED	WCL	DETAILED	WCL	QUANTITIES		TRACED	DAK
DESIGN CK.	RDR	DETAIL CK.	WCL	QUAN.CK.		TRACE CK.	WCL

Drawn By : tleak
DGN File : /usr5/ross/metstd/la852csi.dgn
Plotted : 30-JUL-1997 09:54
View- PLOT 1