FHWA REGION NO.	STATE	PROJECT NO.	FISCAL YEAR	SHEET NO.	TOTAL SHEETS
7	KANSAS	87N-0094-01	1998	177	202

CENTRAL AVENUE

McCOMAS TO SHERIDAN

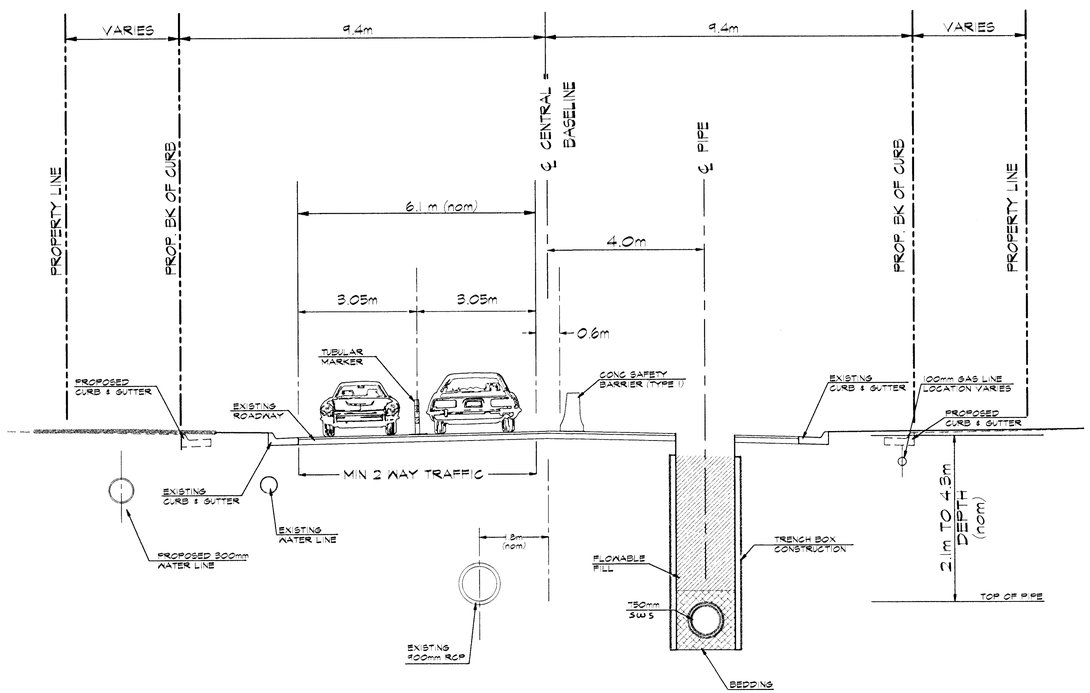

TYP. SECTION

PHASE 6

WEST TO KESSLER

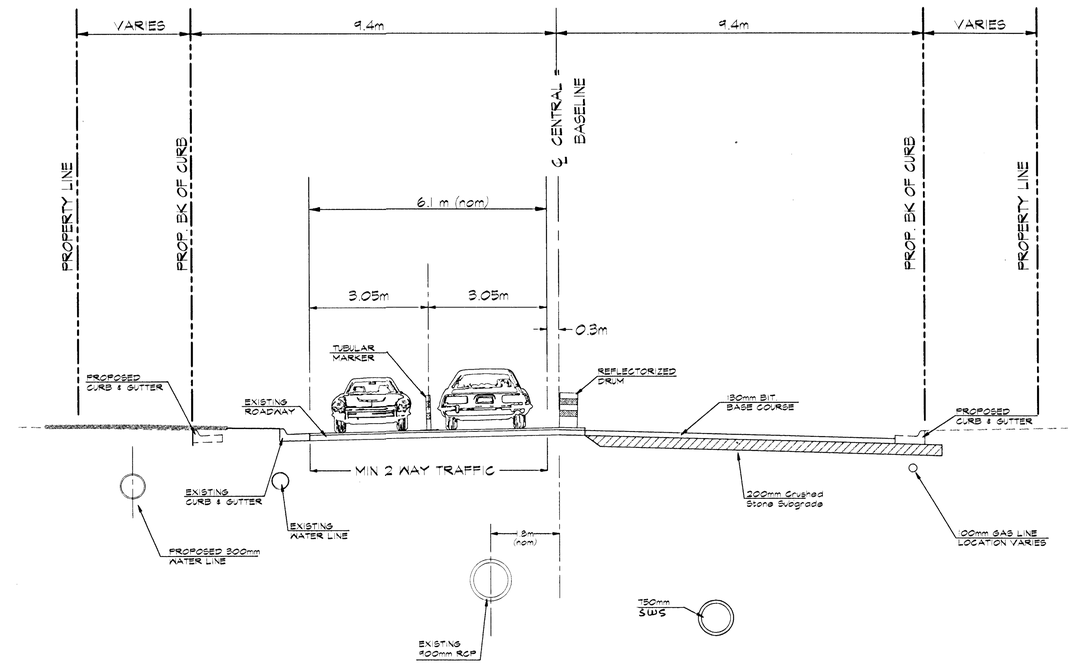

TYP. SECTION

PHASES 7-10

KDOT METRIC

PROJECT NUMBER 472-82906					PROJ NUMBER 95-05-E026 DIRECTORY CENTZOO SHEET NAME PHASE2	CENTRAL AVENUE CONSTRUCTION PHASE CROSS-SECTIONS	BAUGHMAN COMPANY P. A. ENGINEERING, SURVEYING, & PLANNING 316-262-7271 • 315 ELLIS • WICHITA, KANSAS 67211	SHEET 177 OF 202
DESIGN JFB	DRAWN KWR	APPROVED JFB	DATE NOV 98	SCALE NONE				