CAUTION!!! 1.500 m TRANSMISSION LINE FROM CHENEY RESERVOIR. SHALLOW DEPTH. CONTRACTOR TO MAINTAIN MINIMAL HEAVY EQUIPMENT TRAFFIC ACROSS LINE DURING CONSTRUCTION.

FHWA REGION NO.	STATE	PROJECT NUMBER	FISCAL YEAR	SHEET NUMBER	TOTAL SHEETS
7	KANSAS	87 N-0189-01	2000	24	105

	BY	DATE
REFERENCES NOTED		
REFERENCES CHECKED		

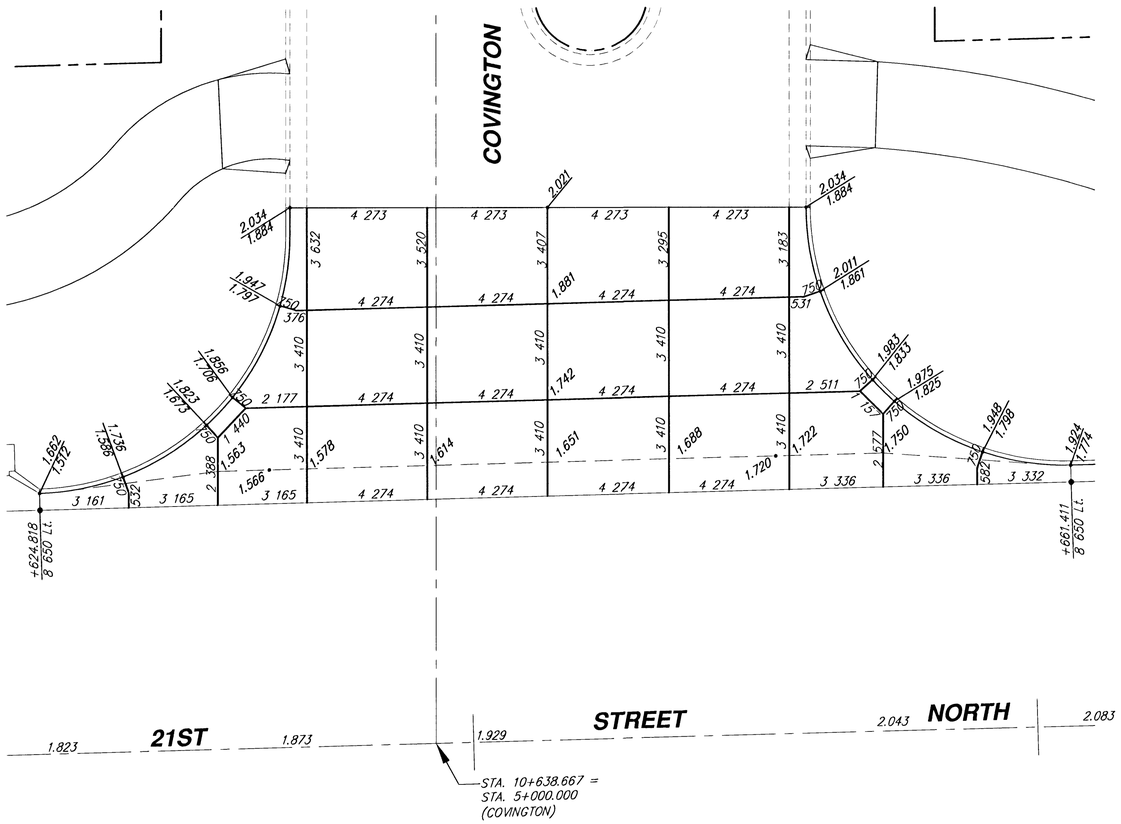

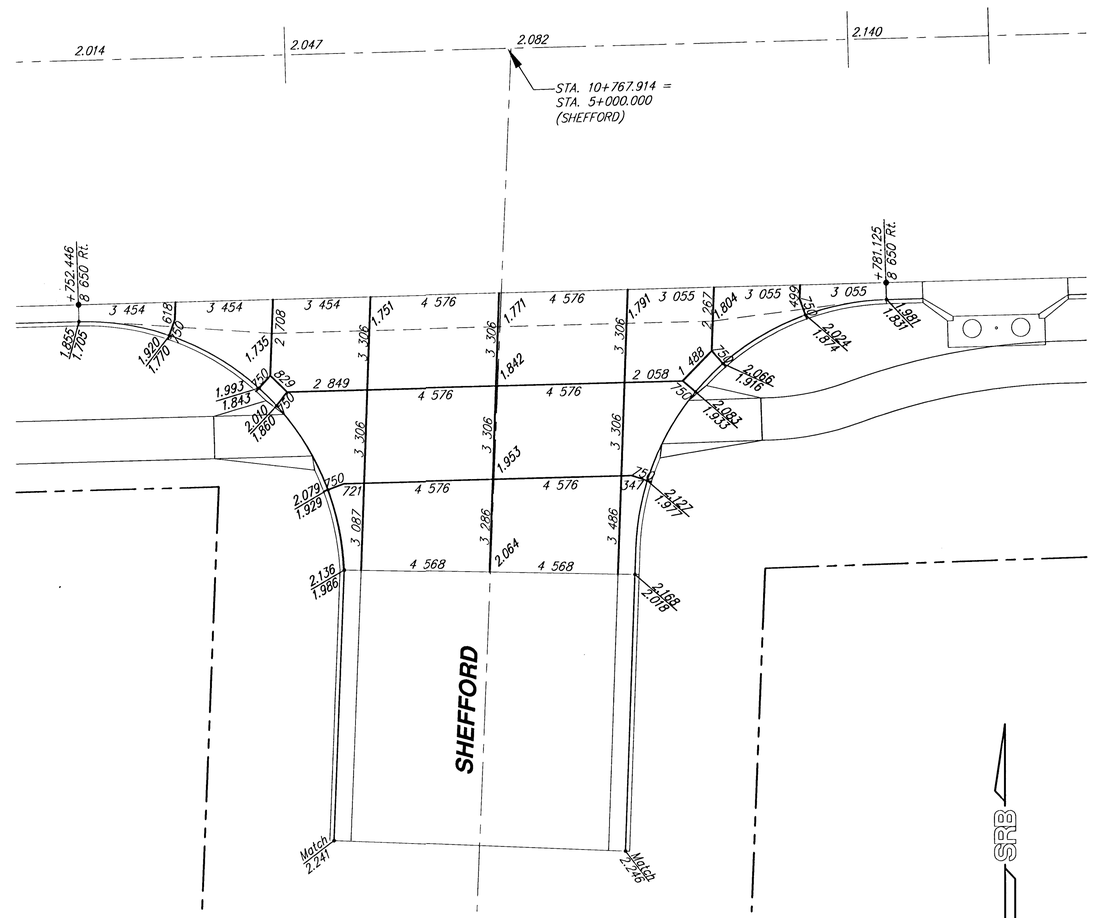

SCALE

2.5 0 2.5 5

PLAN: Lat. & Long. (meters)

21ST STREET NORTH
119TH STREET W. TO MAIZE
INTERSECTION JOINT PLANS

SRB
924 NORTH MAIN
WICHITA, KANSAS 67203
www.srb1.com
316-264-8008
FAX 264-4621
E-Mail: srb@srb1.com
SAVOY, RUGGLES & BOHM, P.A.
ENGINEERING & SURVEYING

PROJECT NUMBER 472-83138

DRAWN	DESIGN	REVIEW	DATE	UTILITY	SRB JOB
TEB	MWS		Apr. 12, 2001		1478T

REVISED

SHEET 24 OF 105