



FHWA REGION NO.	STATE	PROJECT NO.	FISCAL YEAR	SHEET NO.	TOTAL SHEETS
7	KANSAS	87 N-0303-01	2003	45	143

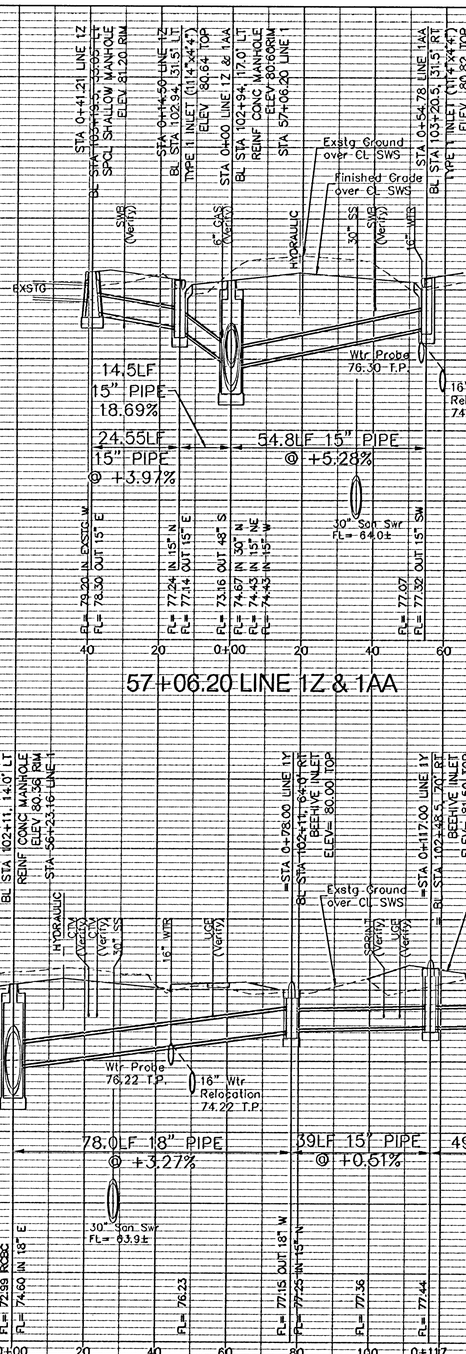

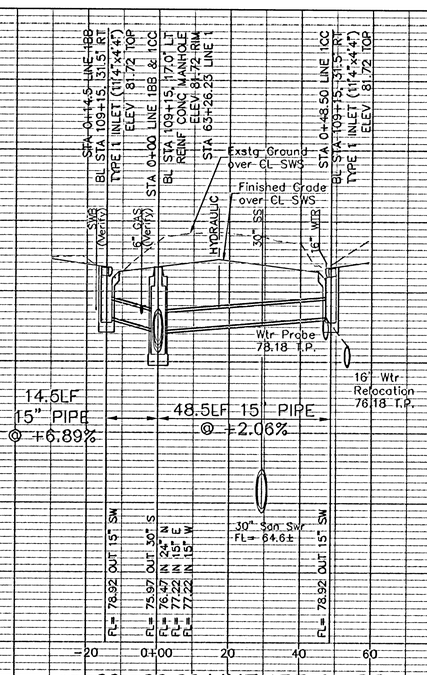

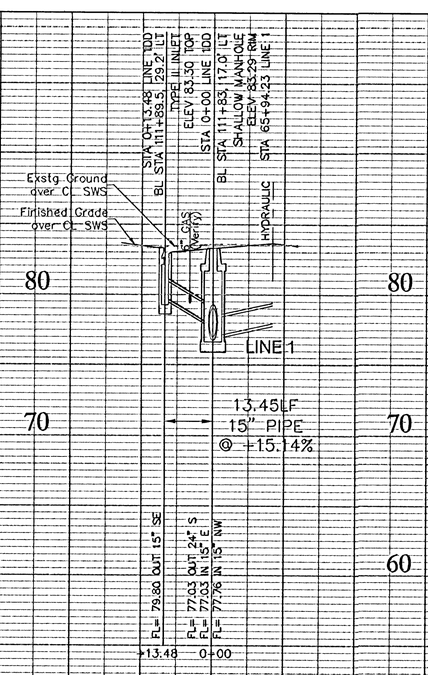

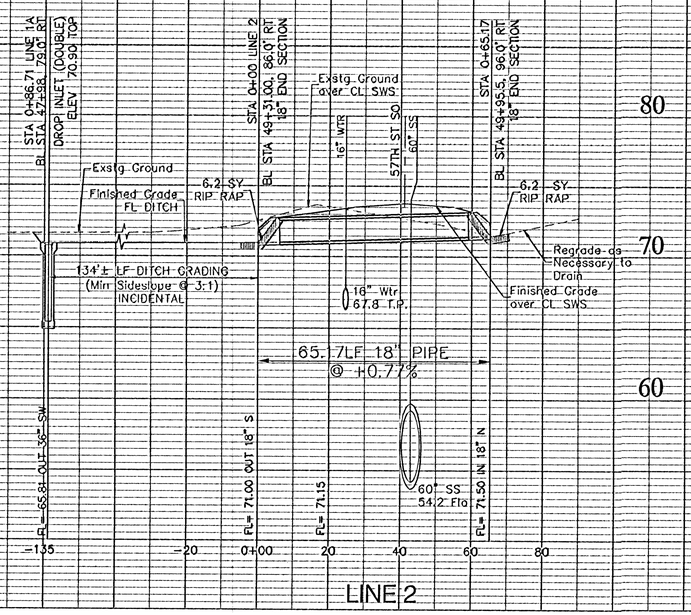

PROJECT NUMBER	SHEET NAME	ENGINEERING DIRECTORY
472-83902	SWS15	F:\ENG\HYD2\SWS

DESIGN	DRAWN	APPROVED	DATE	SCALE	BAUGHMAN NO
KK	STAFF	JFB	March 04	1:20,1:5	99-09-E451

CAPITAL IMPROVEMENT PROJECT
HYDRAULIC PH2 STORM WATER SEWER LINES 1A to 1K

BAUGHMAN COMPANY, P.A.
ENGINEERING, SURVEYING, & PLANNING
316-262-7271 * 315 ELLIS * WICHITA, KANSAS 67211

SHEET 45 OF 143