




EXPANSION JOINT


NOTE: Extra Thickness to be Subsidiary to Price of Square Yards Pavement

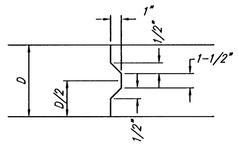



KEYWAY DETAIL

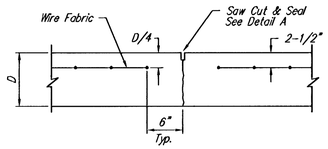



CONTRACTION JOINT DETAIL (C.J.)

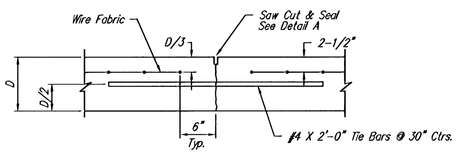



LONGITUDINAL JOINT DETAIL (L.J.)

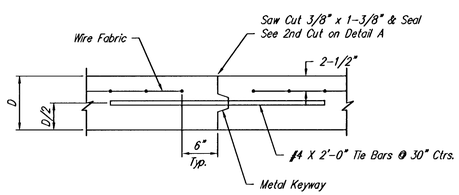



OPTIONAL LONGITUDINAL JOINT DETAIL (L.J.)

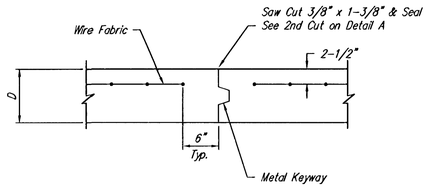


OPTIONAL CONTRACTION JOINT

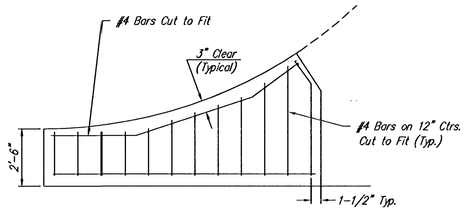



WING REINFORCING DETAIL

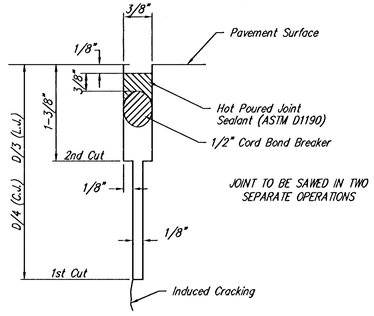



SAW JOINT DETAIL

6" x 12" W4XW4 WIRE FABRIC REINFORCING SHALL BE PLACED SUCH THAT THE WIRES WITH THE 6" SPACING WILL RUN PARALLEL WITH THE LONGITUDINAL JOINT.

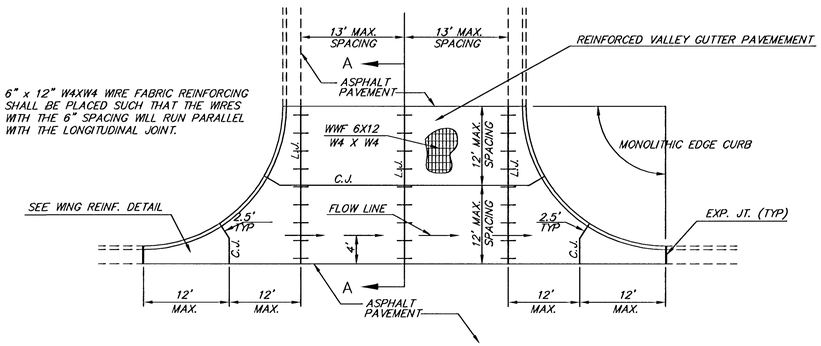



PLAN

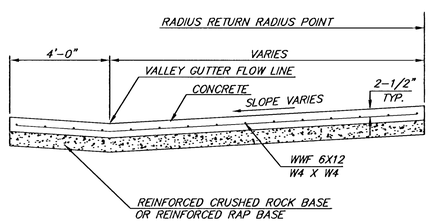



SECTION A–A


REINFORCED VALLEY GUTTER DETAIL

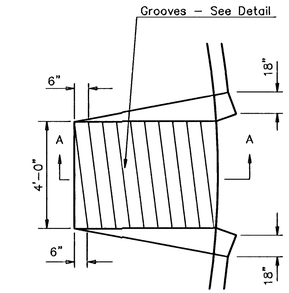



WHEELCHAIR RAMP PLAN VIEW

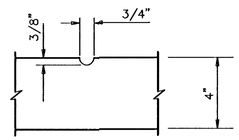


GROOVE DETAIL

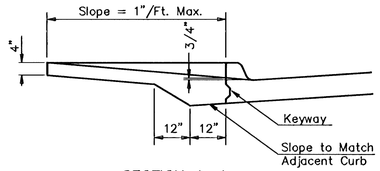


SECTION A–A

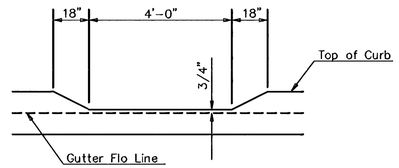


DEPRESSED CURB DETAIL

WHEELCHAIR RAMP DETAIL

H:\CIVIL\02121\Dwg\Pav\Phase 1A\VALGUT.dwg 03/05/2003 11:22:59 AM CST

THE CITY OF WICHITA
CITY ENGINEER'S OFFICE
CITY HALL – SEVENTH FLOOR
455 NORTH MAIN STREET
WICHITA, KANSAS 67202
(316) 268-4501
(316) 268-4114 FAX

# VALLEY GUTTER DETAILS
## WHEELCHAIR RAMP DETAILS

NEIL D. CABLE, P.E. – CITY ENGINEER

| PROJECT NUMBER | INDEX CODE |
|---|---|
| XXX–XXXXX | XXXXXX |
| DATE: MAR 96 | SHEET 4 OF 34 |