
REED'S COVE ADD.
GLEN WOOD STREET
CROSS SECTIONS

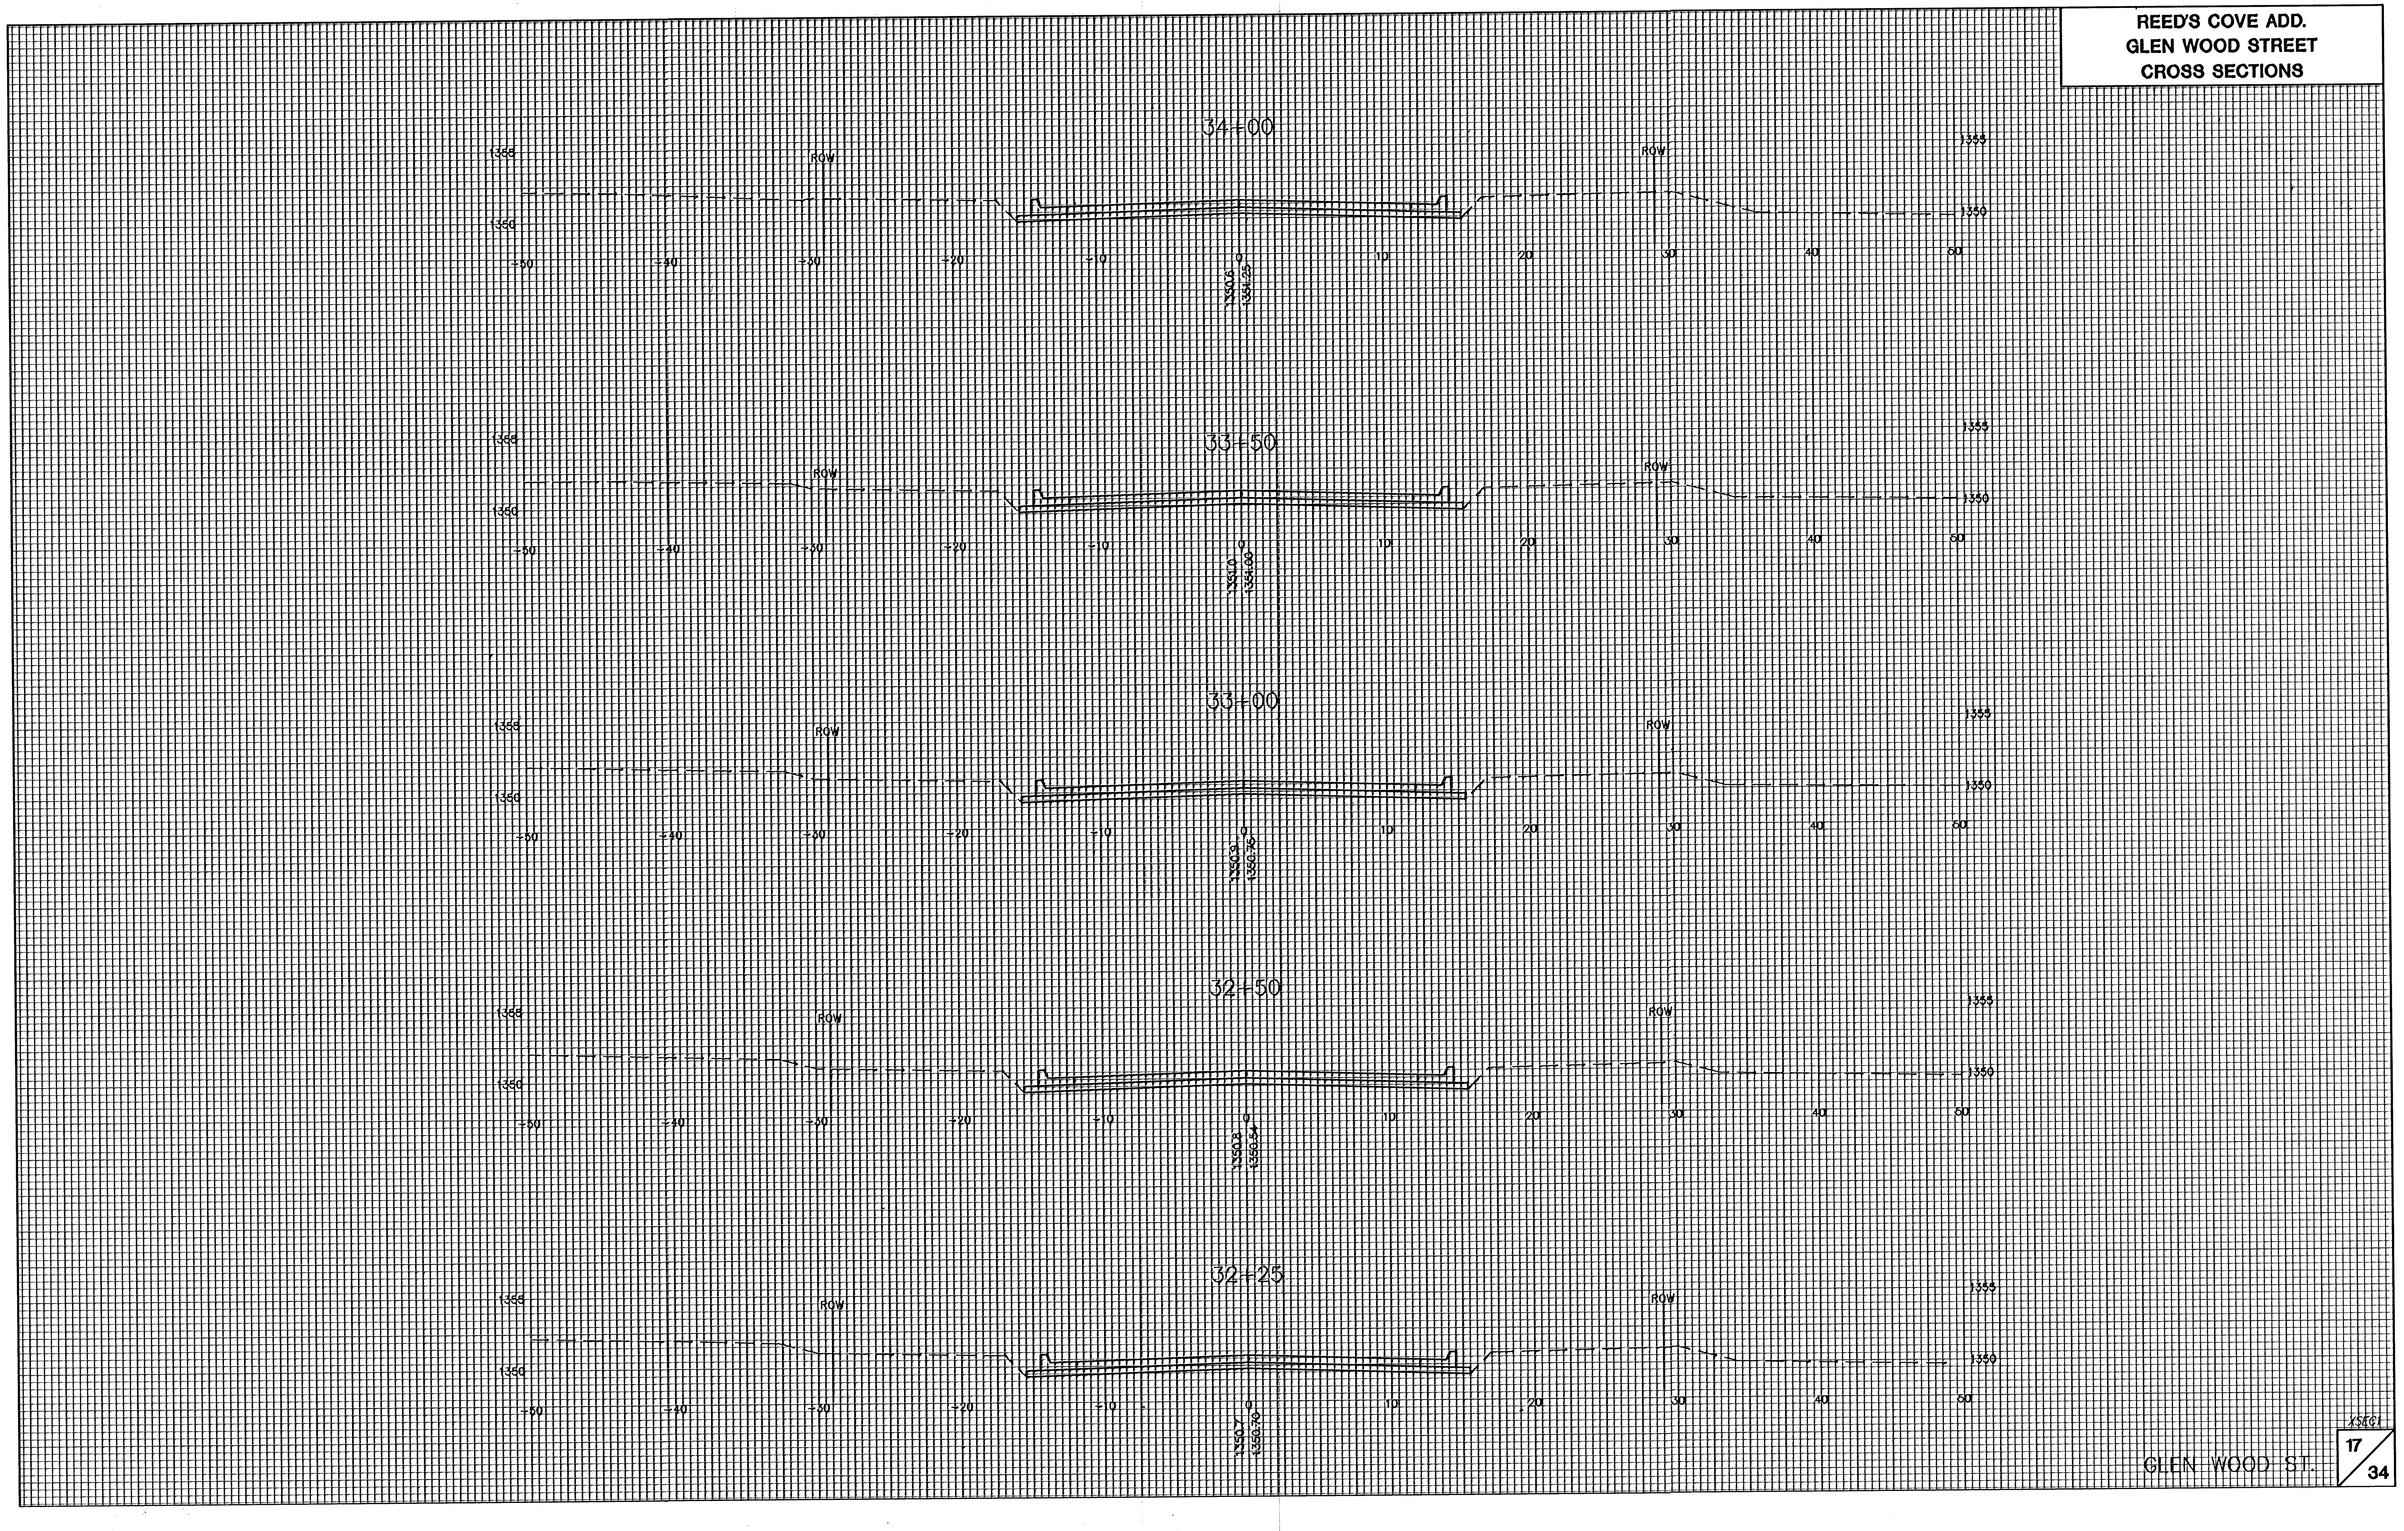

GLEN WOOD ST.

17/34