
REED'S COVE ADD.
GLEN WOOD STREET
CROSS SECTIONS

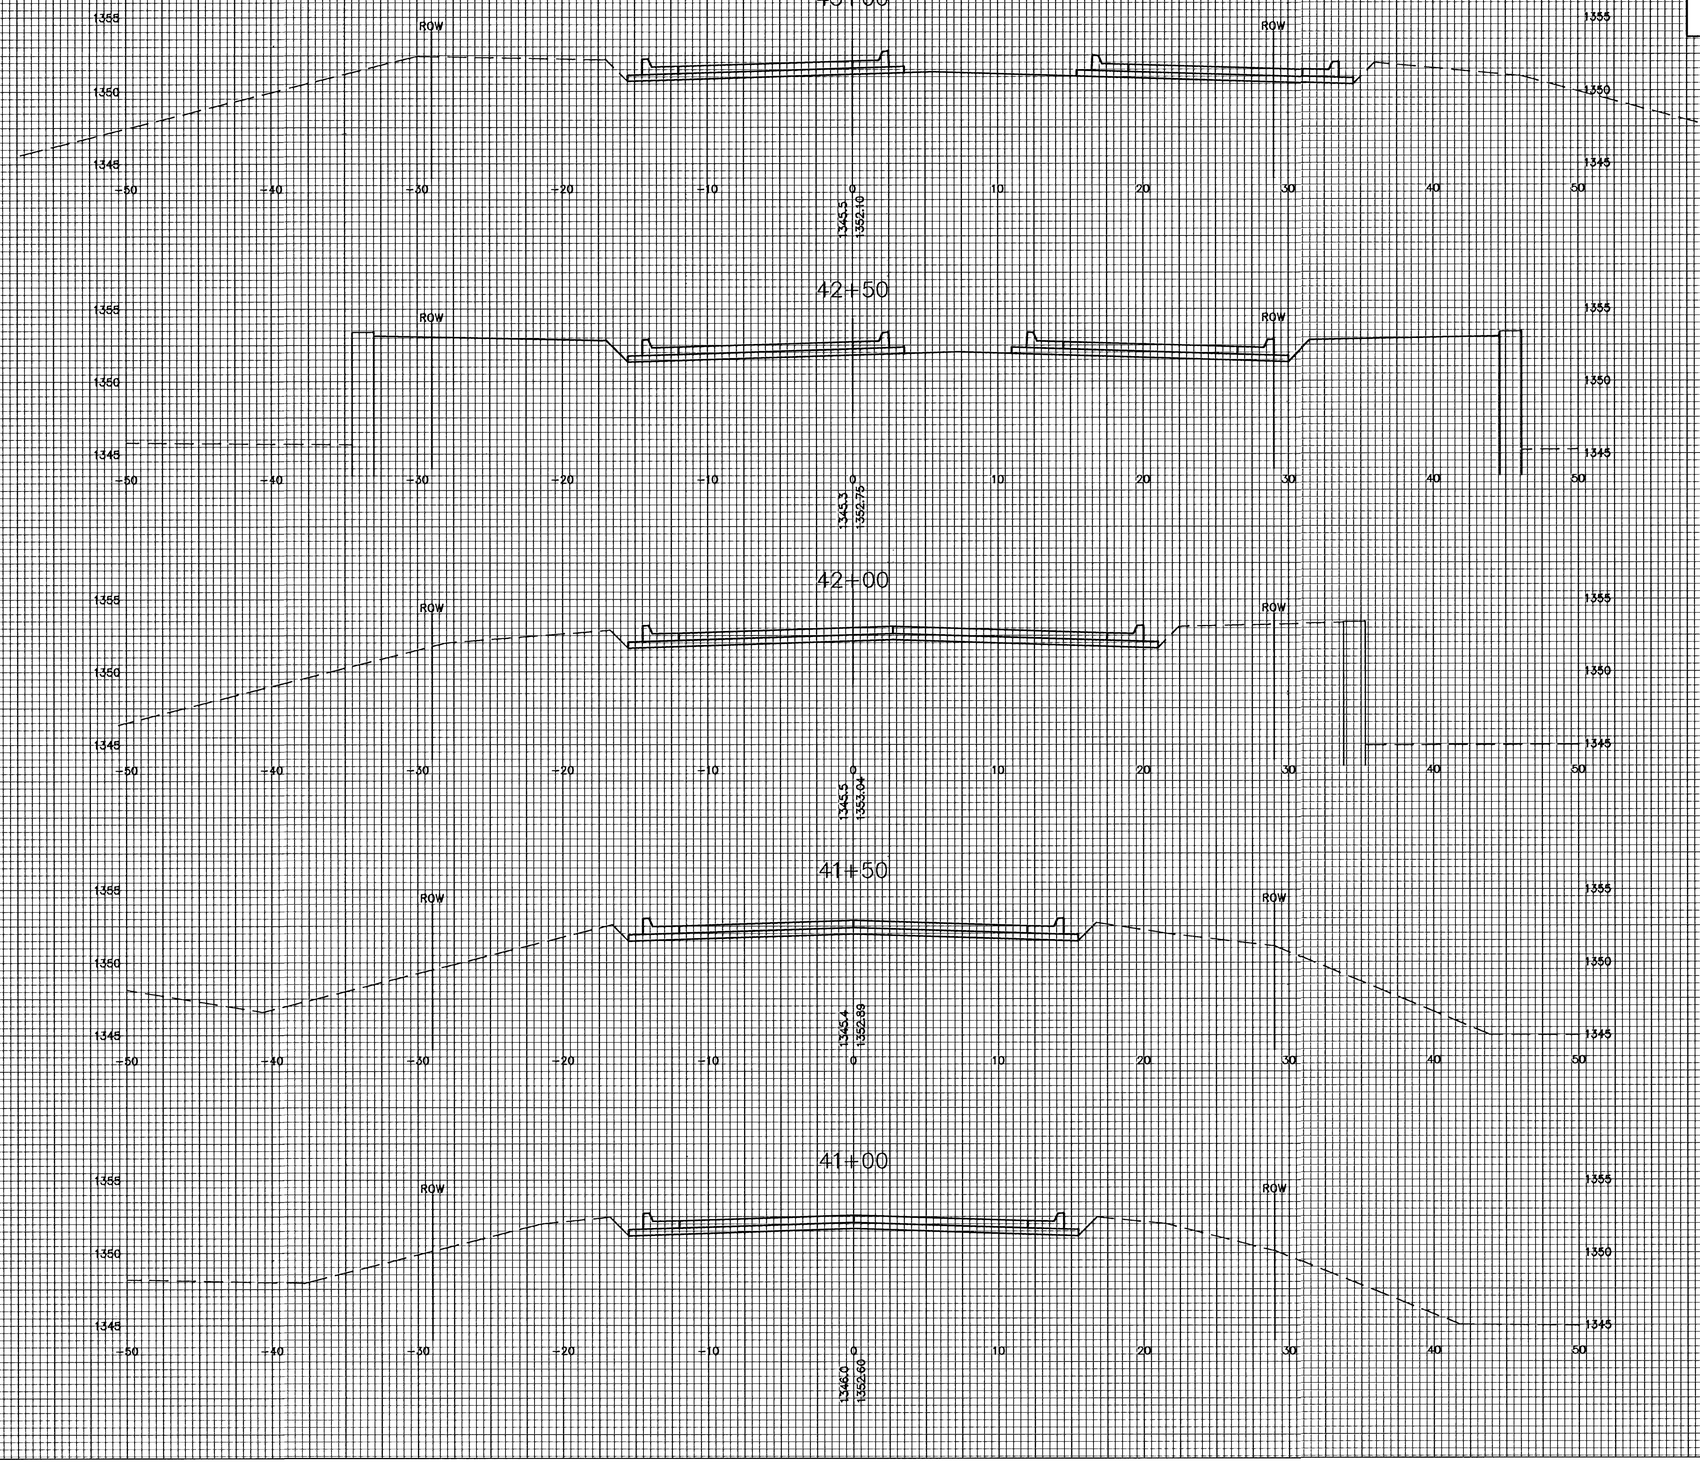

XSECS

GLEN WOOD ST.