
REED'S COVE ADD.
GLEN WOOD STREET
CROSS SECTIONS

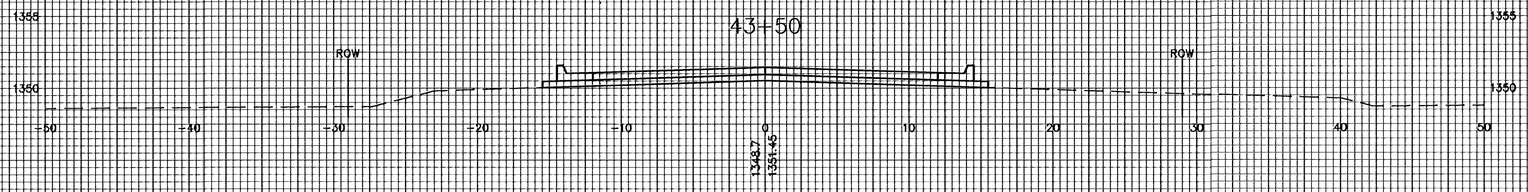

XSECG

GLEN WOOD ST.